
BUILDING NAME

RÊVE

REMARKS

RIVIERA

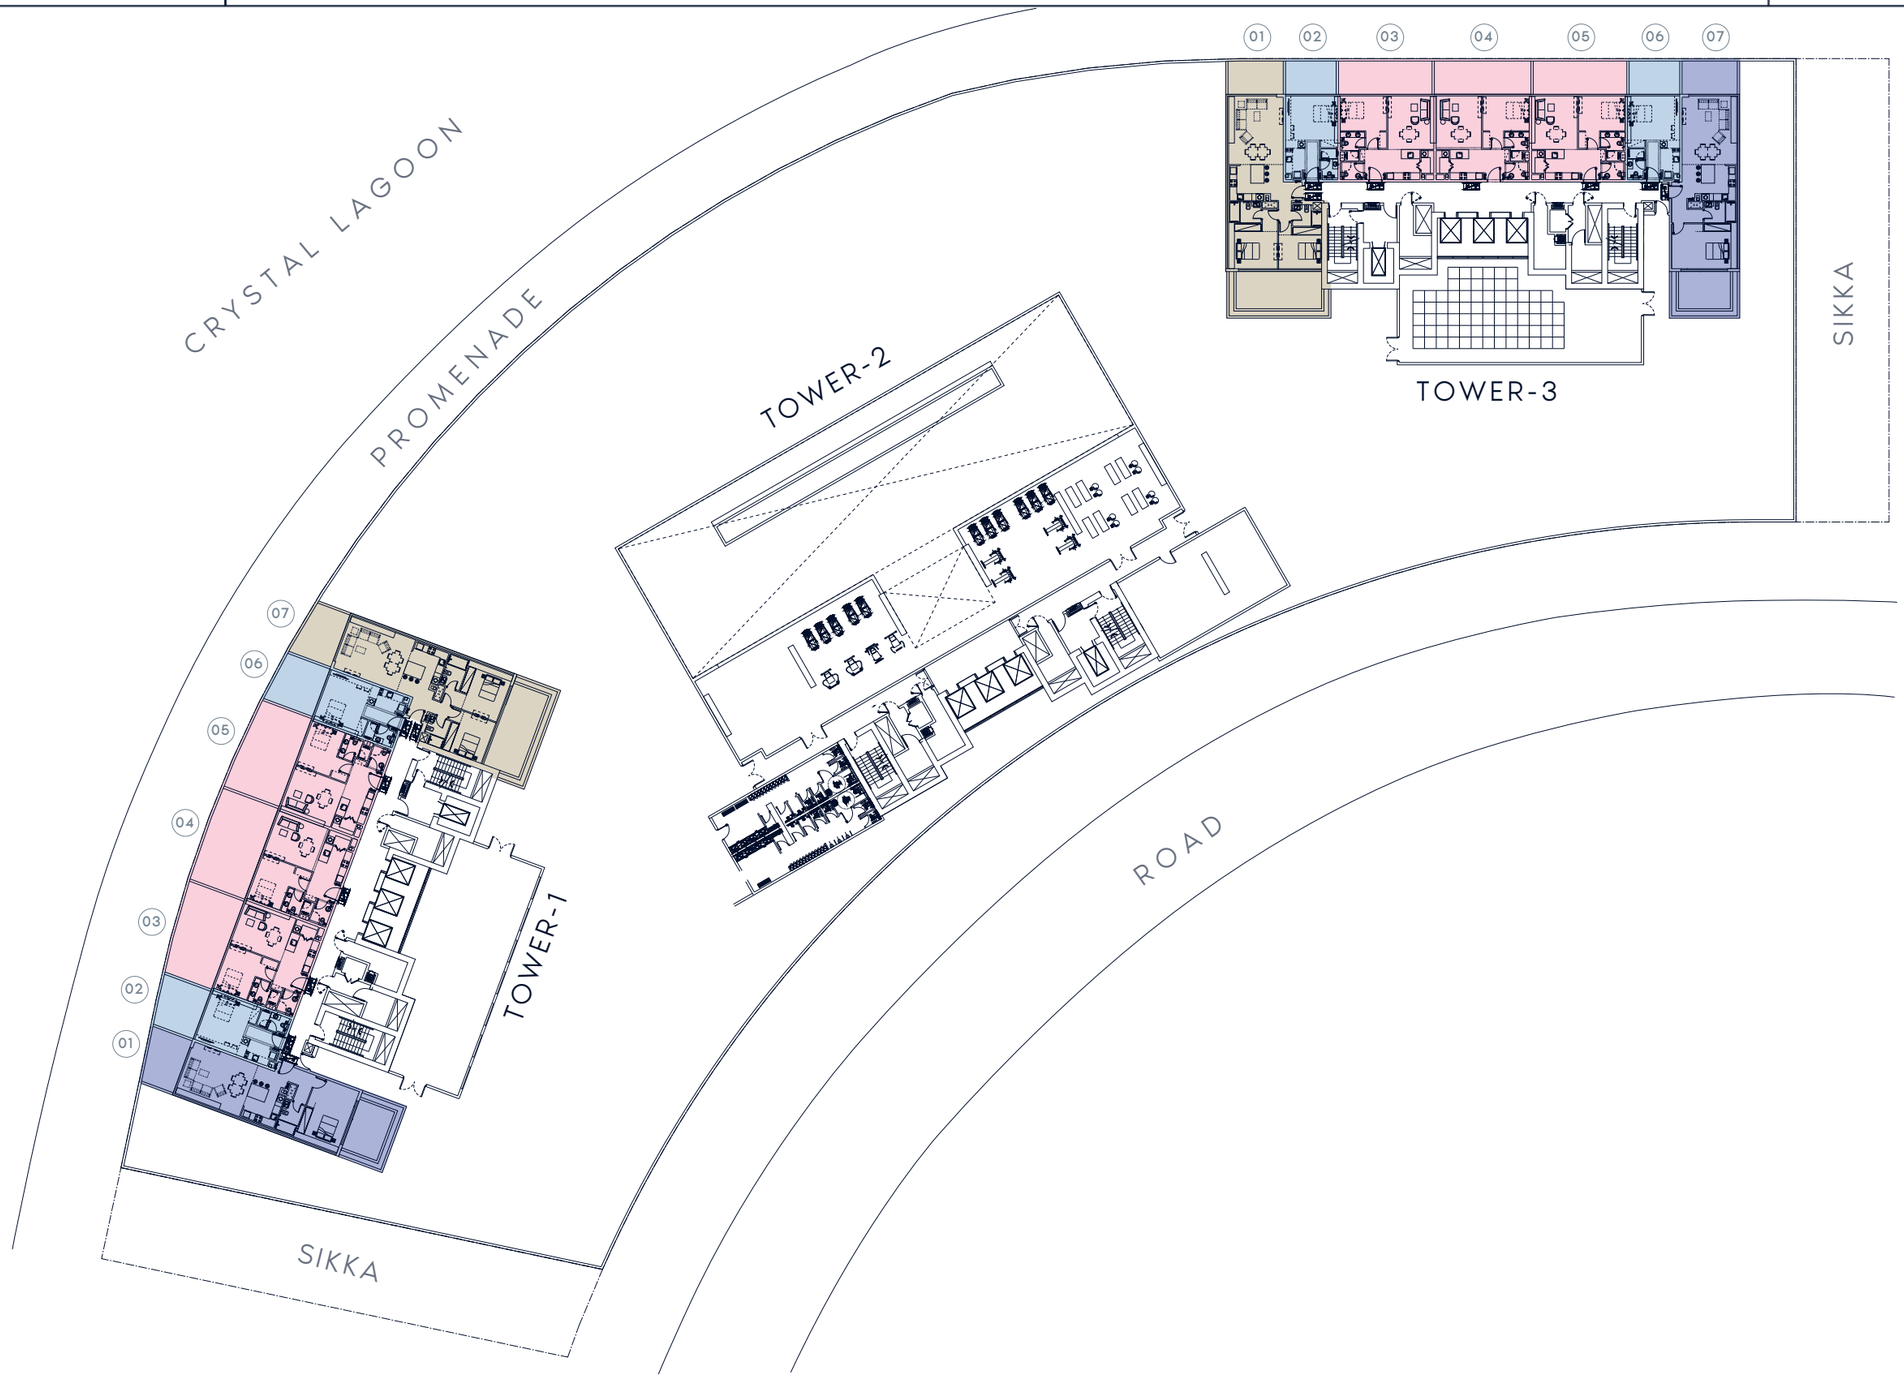

AZIZI

PROJECT NAME

RÊVE

UNIT TYPE

TYPE

FLOOR PLAN

FLOOR NO.

1ST FLOOR

STUDIO TYPE 1

1 BEDROOM TYPE 1

1 BEDROOM TYPE 2

2 BEDROOM TYPE 1

PAGE NO.


DATE

BUILDING NAME

RÊVE

REMARKS

RIVIERA

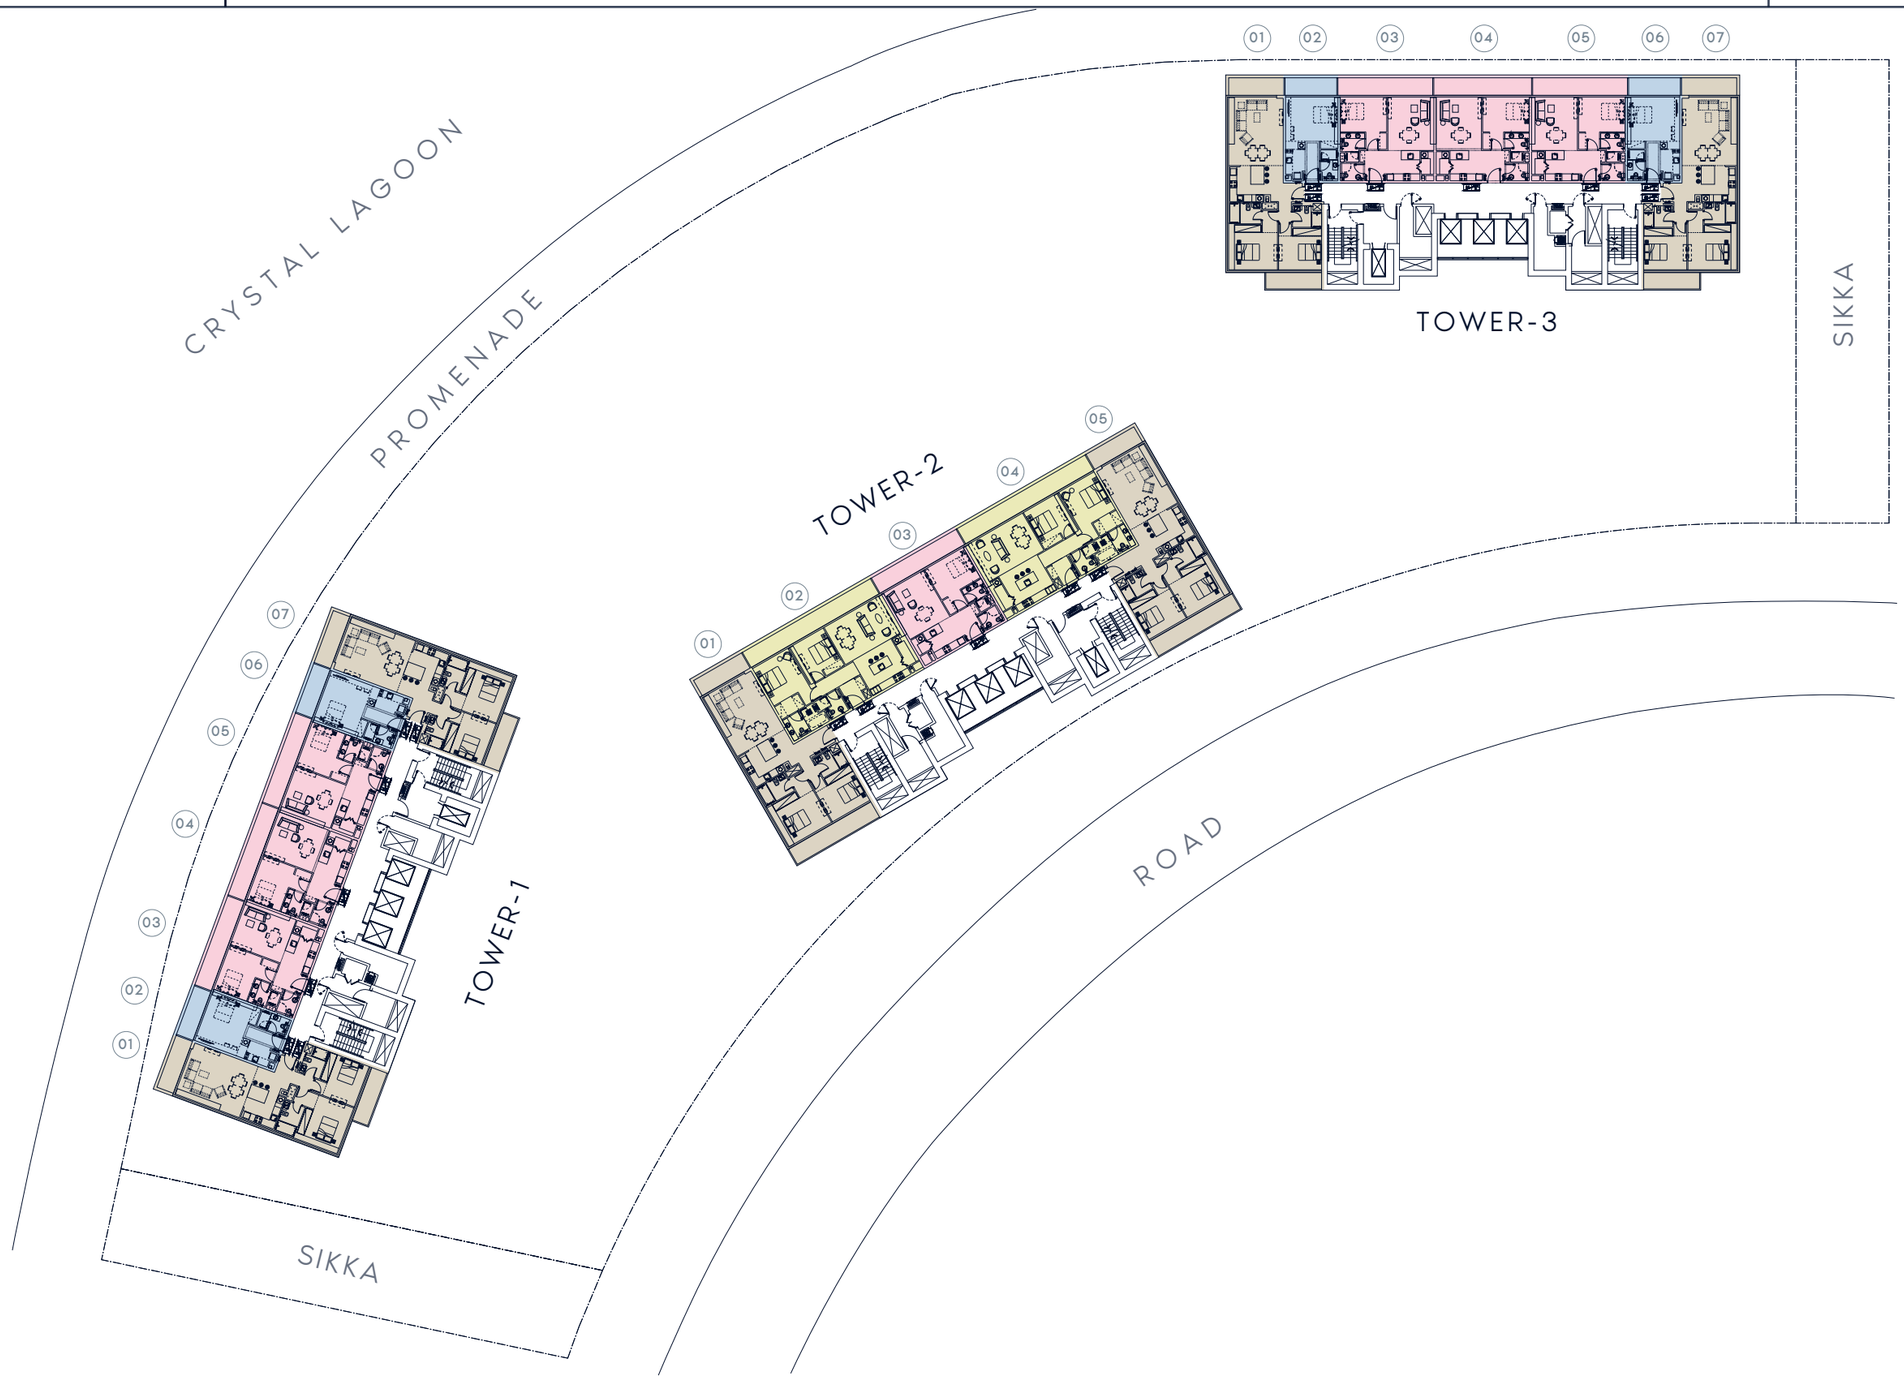

AZIZI

PROJECT NAME

RÊVE

UNIT TYPE

TYPE

FLOOR PLAN

FLOOR NO.

2ND FLOOR

STUDIO TYPE 1

1 BEDROOM TYPE 1

2 BEDROOM TYPE 1

2 BEDROOM TYPE 2

PAGE NO.


DATE

BUILDING NAME

RÊVE

REMARKS

RIVIERA

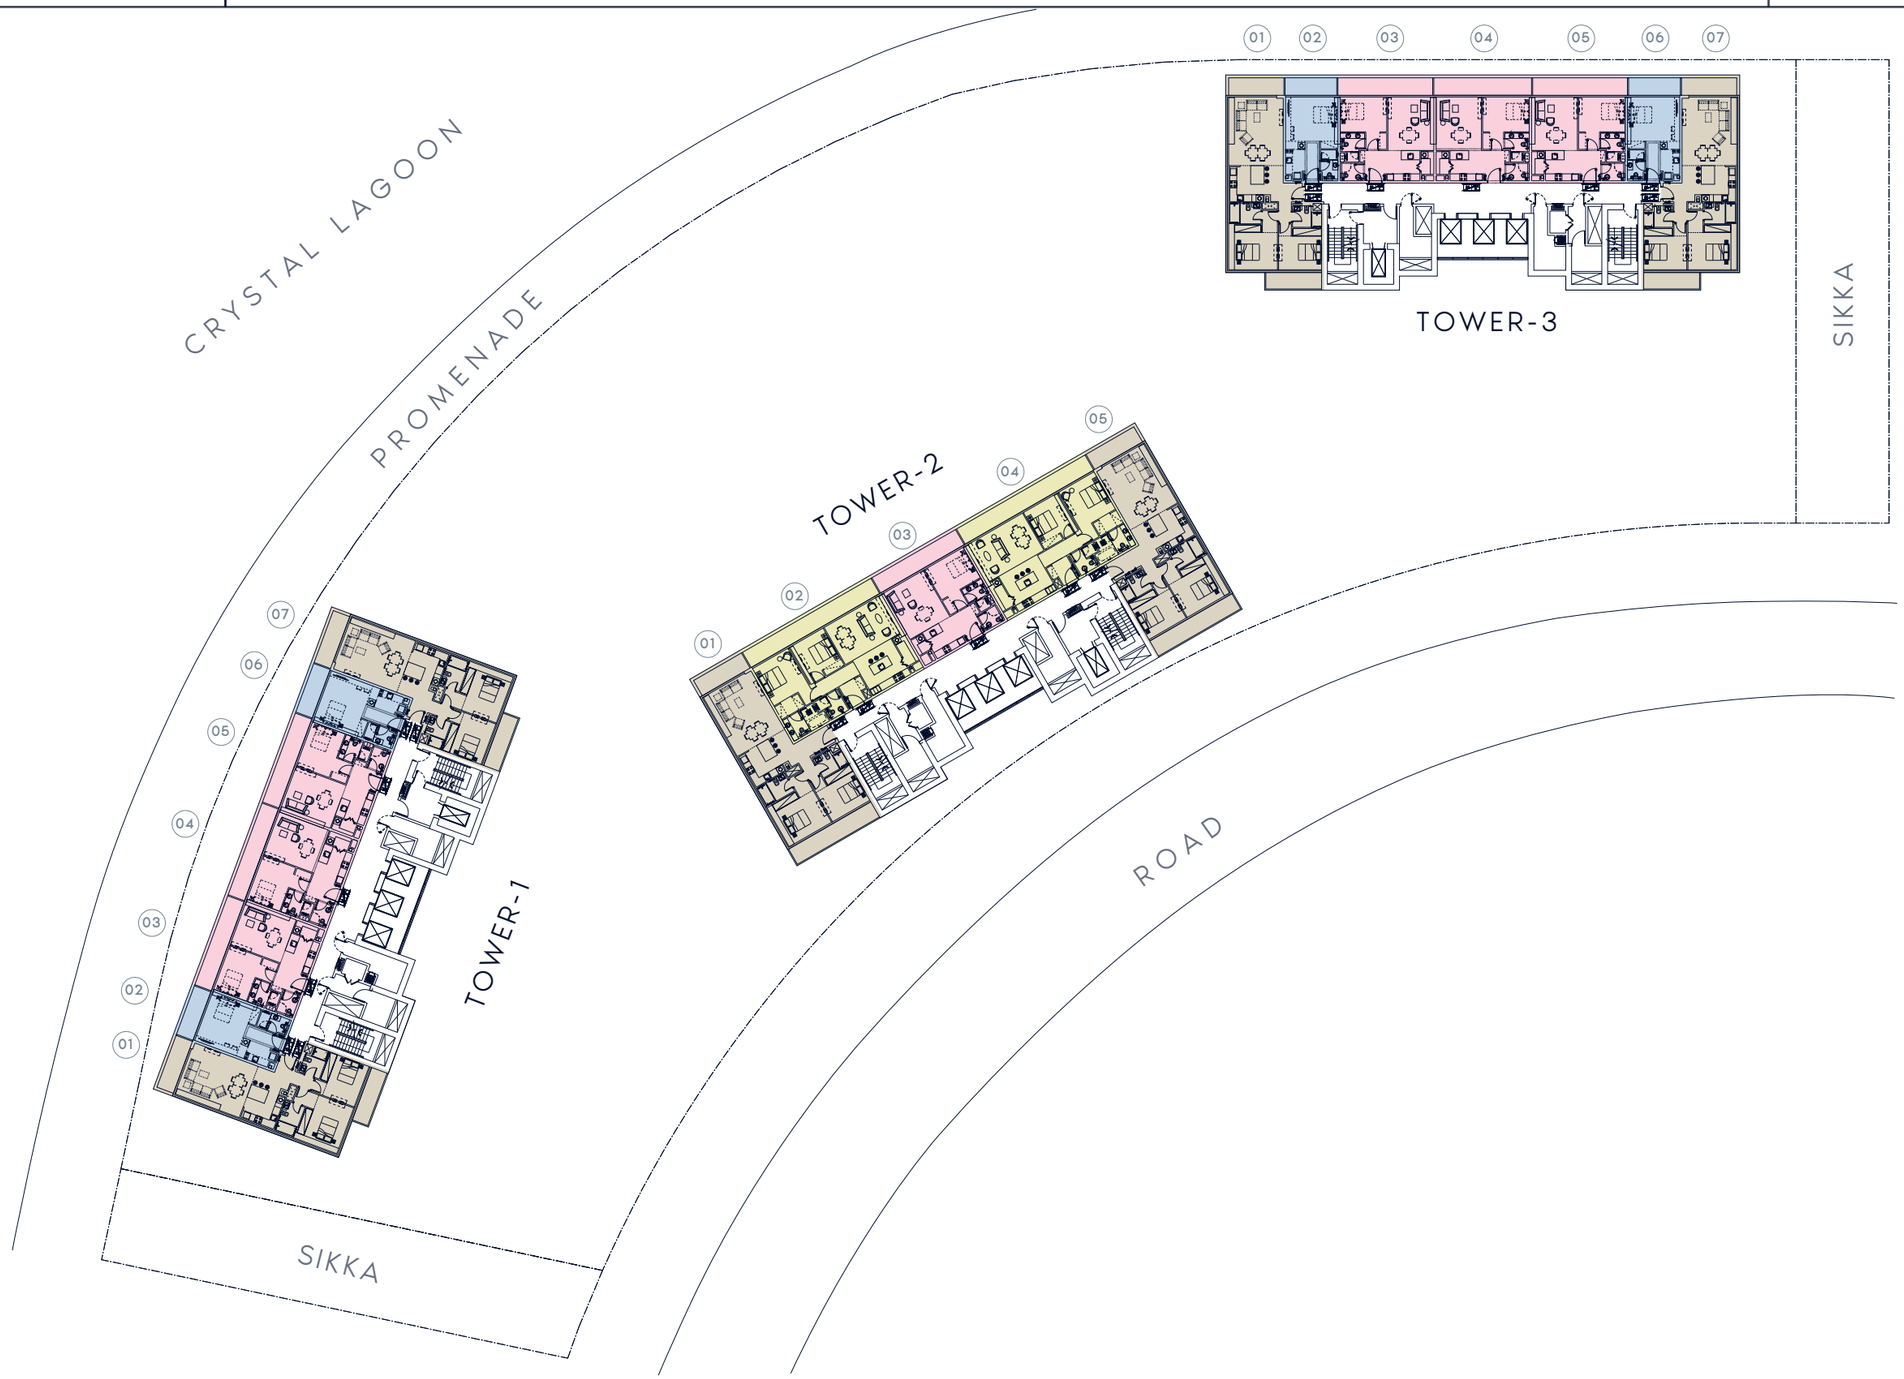

AZIZI

PROJECT NAME

RÊVE

UNIT TYPE

TYPE

FLOOR PLAN

FLOOR NO.

3RD FLOOR

STUDIO TYPE 1

1 BEDROOM TYPE 1

2 BEDROOM TYPE 1

2 BEDROOM TYPE 2

PAGE NO.


DATE

BUILDING NAME

RÊVE

REMARKS

RIVIERA

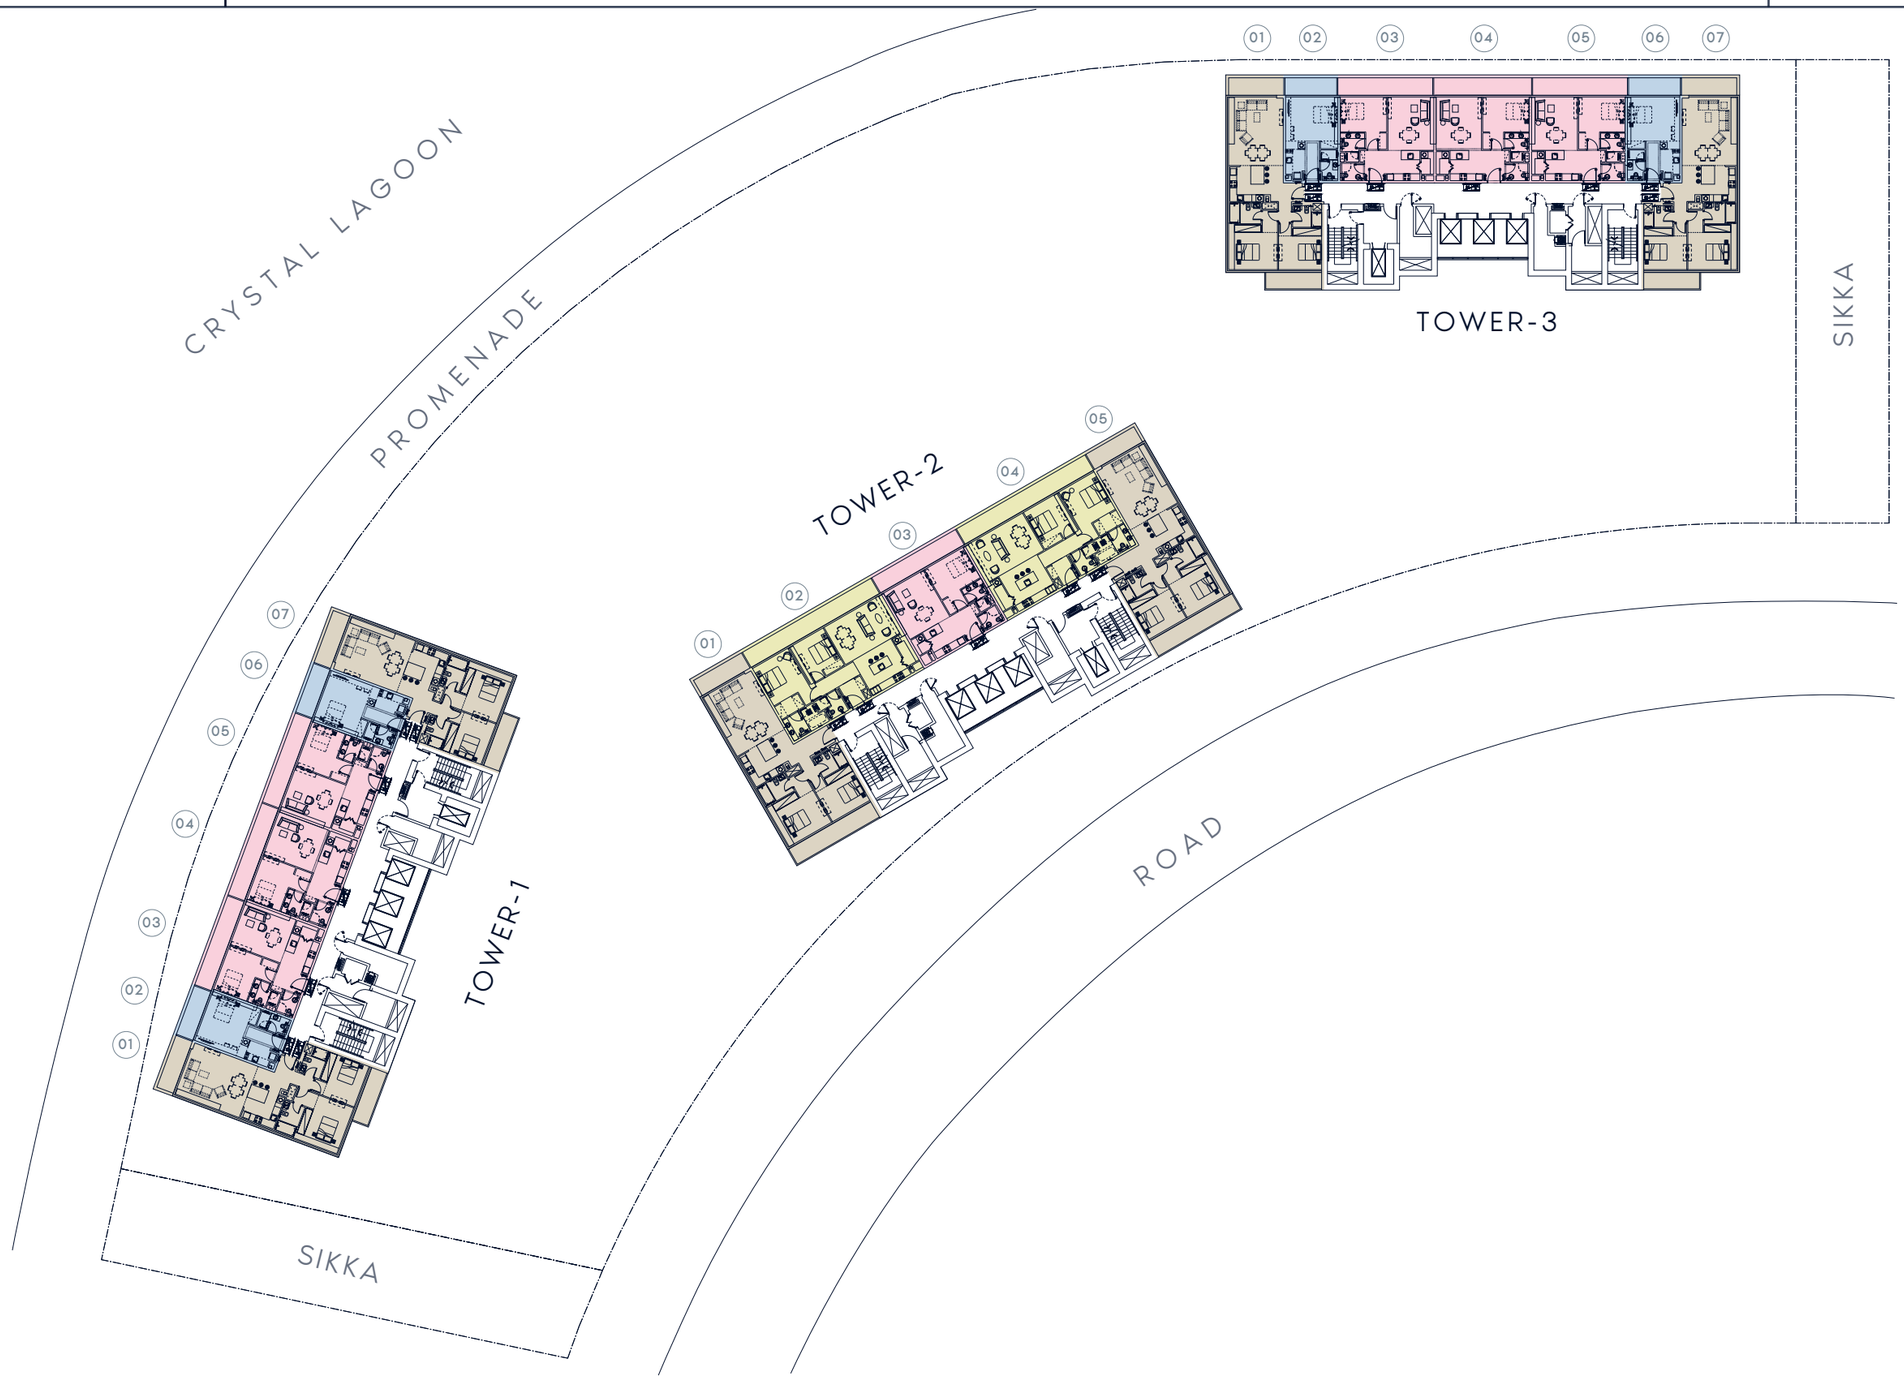

AZIZI

PROJECT NAME

RÊVE

UNIT TYPE

TYPE

FLOOR PLAN

FLOOR NO.

4TH FLOOR

STUDIO TYPE 1

1 BEDROOM TYPE 1

2 BEDROOM TYPE 1

2 BEDROOM TYPE 2

PAGE NO.


DATE

BUILDING NAME

RÊVE

REMARKS

RIVIERA

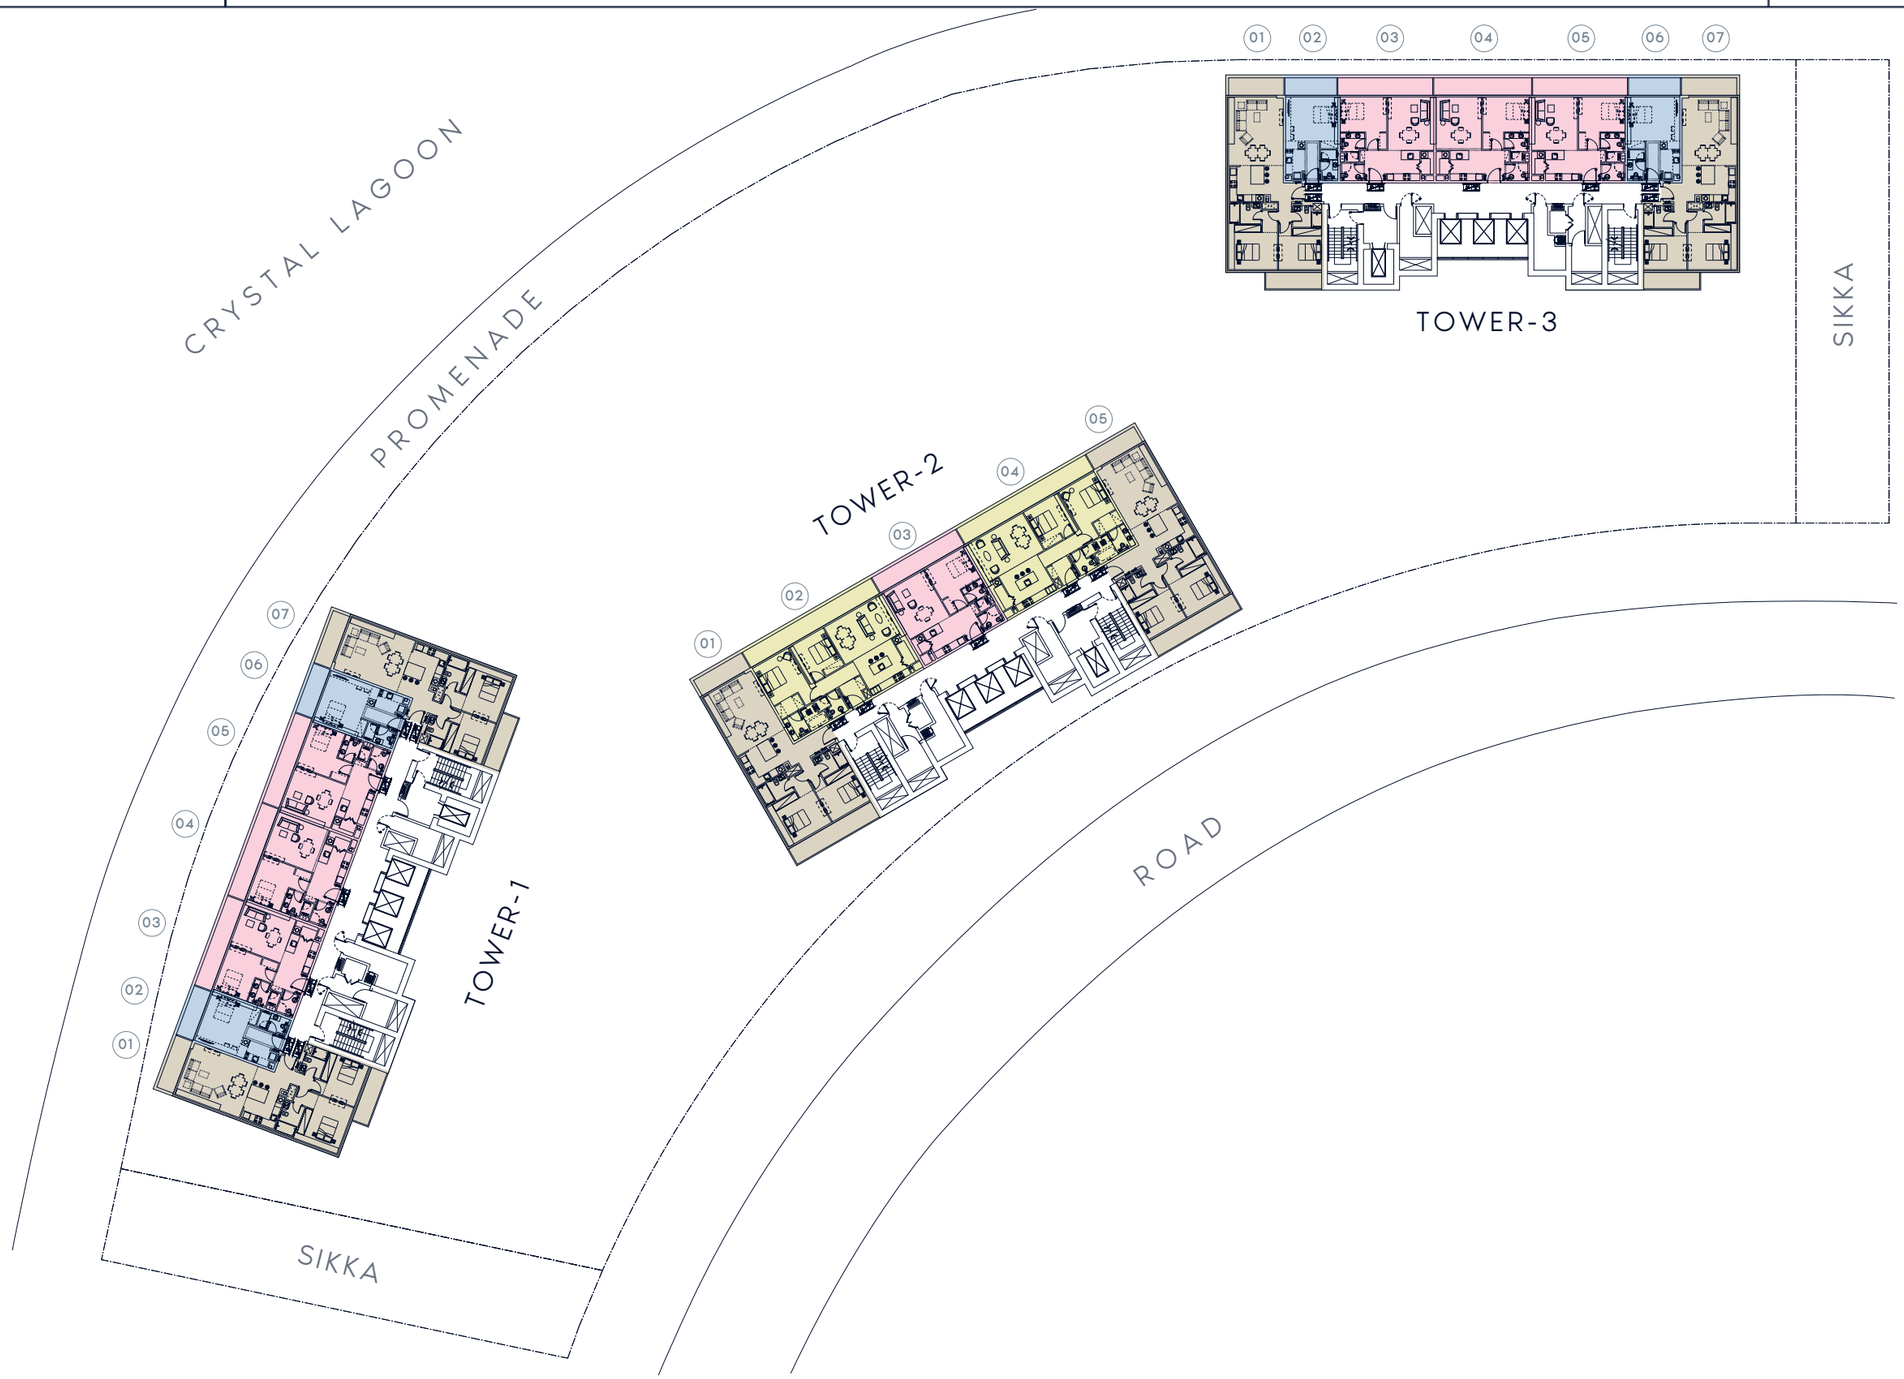

AZIZI

PROJECT NAME

RÊVE

UNIT TYPE

TYPE

FLOOR PLAN

FLOOR NO.

5TH FLOOR

STUDIO TYPE 1

1 BEDROOM TYPE 1

2 BEDROOM TYPE 1

2 BEDROOM TYPE 2

PAGE NO.


DATE

BUILDING NAME

RÊVE

REMARKS

RIVIERA

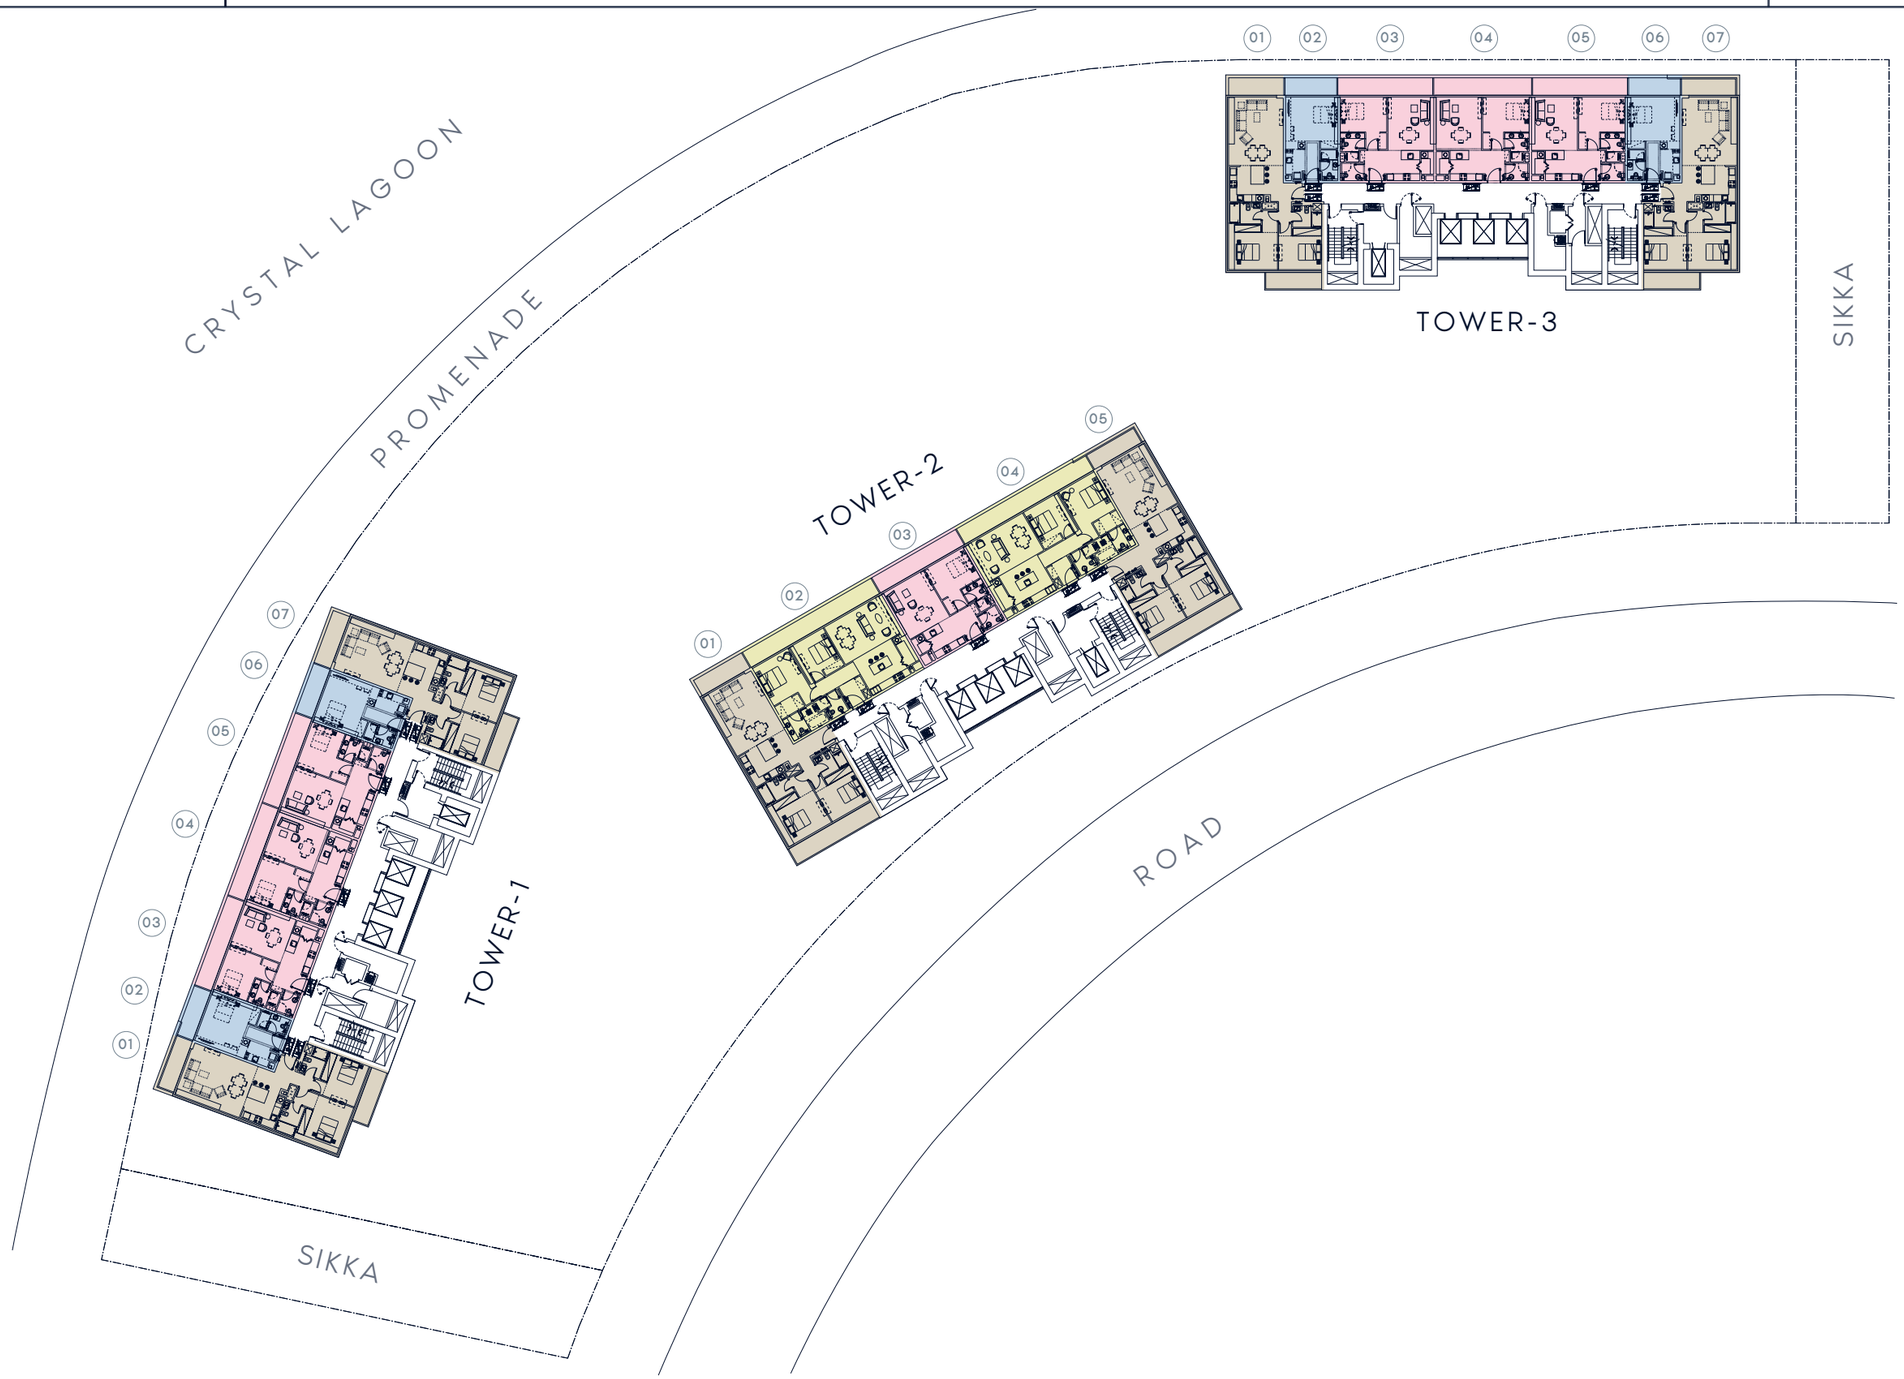

AZIZI

PROJECT NAME

RÊVE

UNIT TYPE

TYPE

FLOOR PLAN

FLOOR NO.

6TH FLOOR

STUDIO TYPE 1

1 BEDROOM TYPE 1

2 BEDROOM TYPE 1

2 BEDROOM TYPE 2

PAGE NO.


DATE

BUILDING NAME

RÊVE

REMARKS

RIVIERA

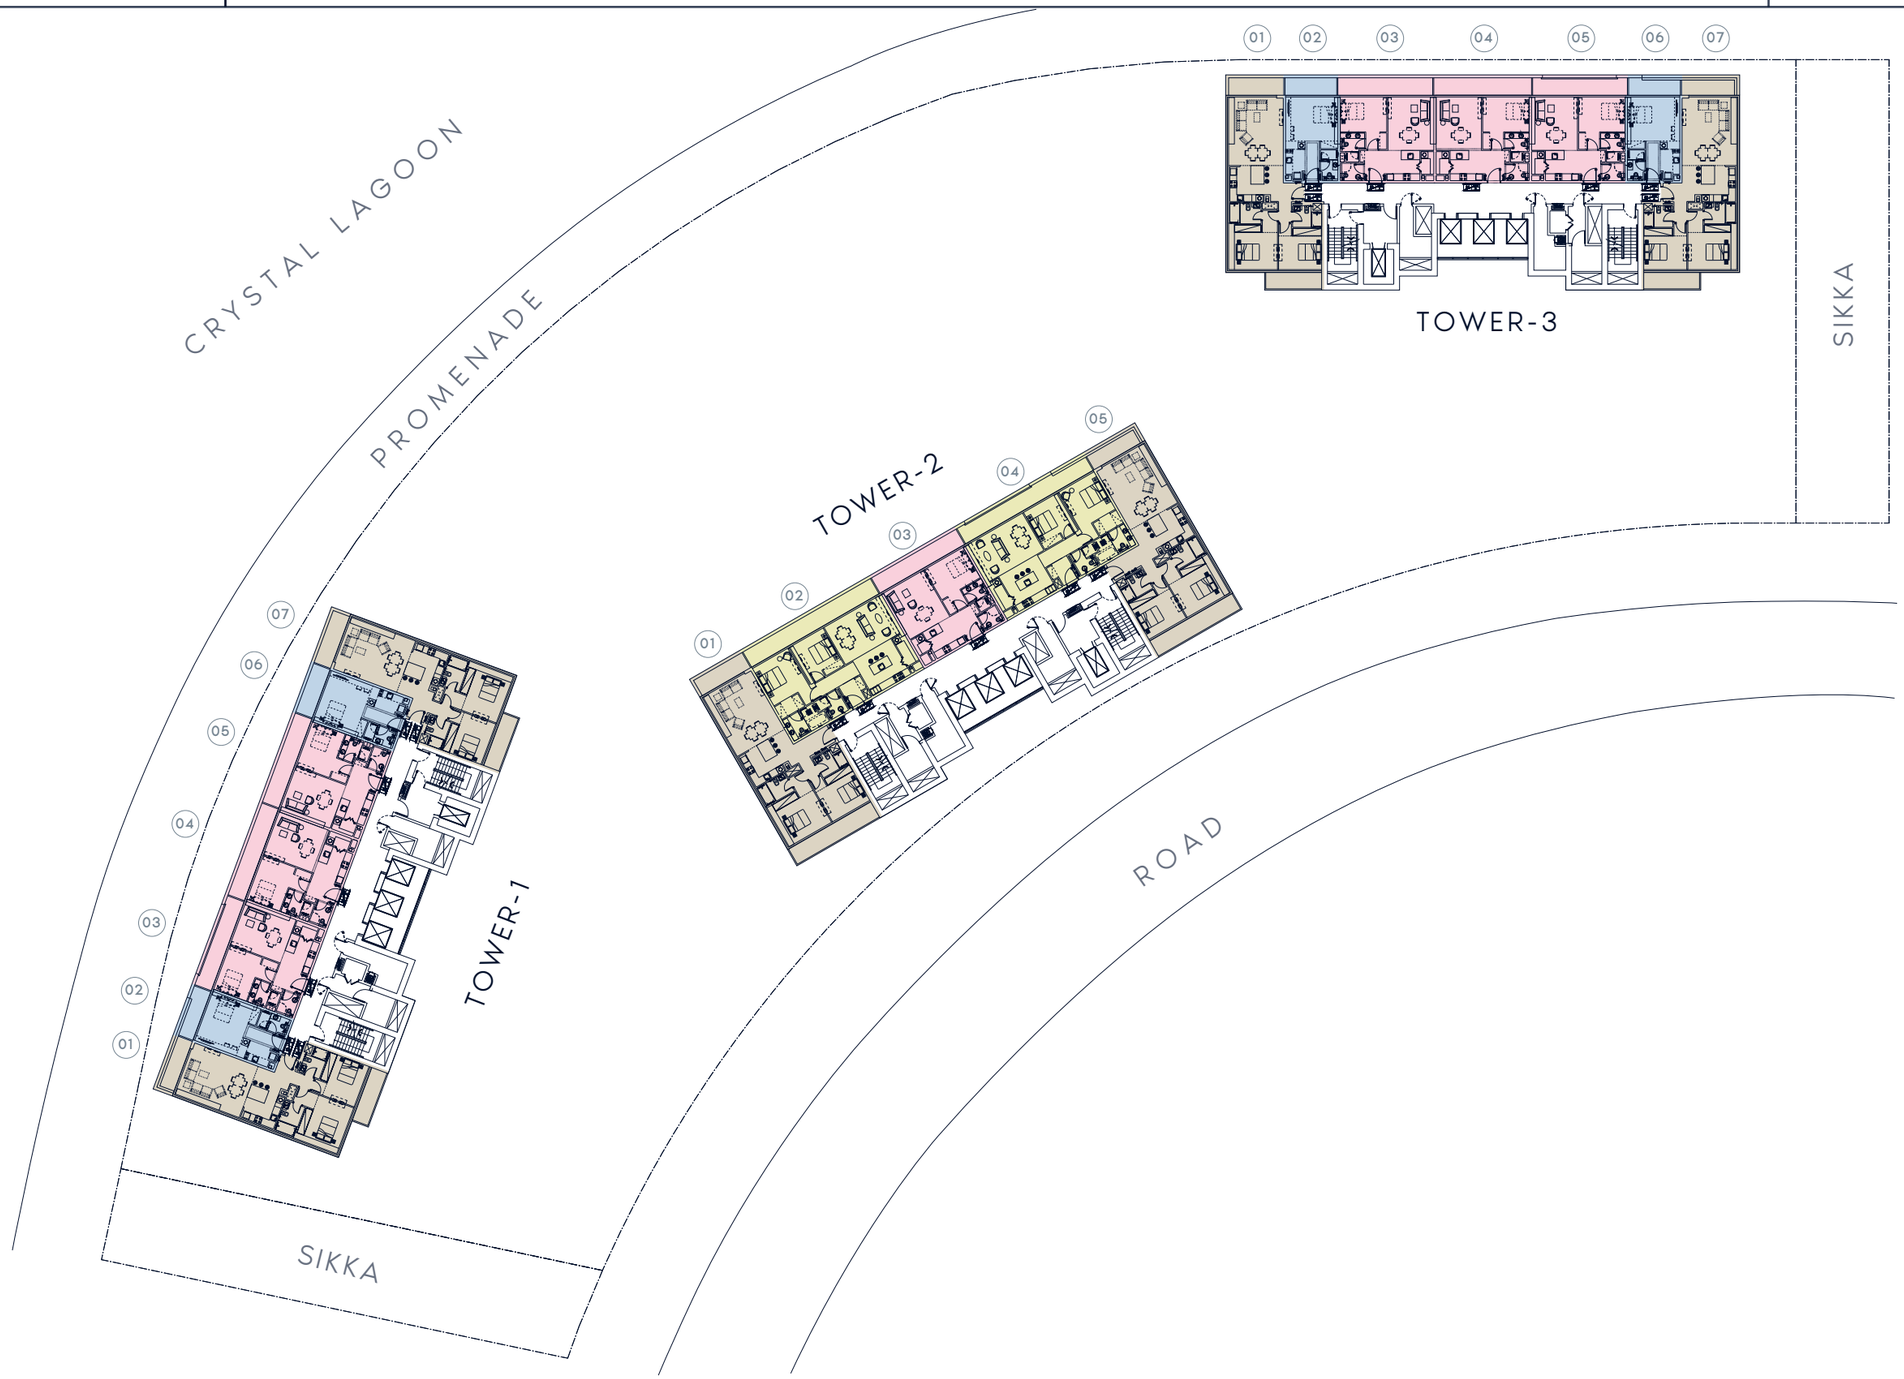

AZIZI

PROJECT NAME

RÊVE

UNIT TYPE

TYPE

FLOOR PLAN

FLOOR NO.

7TH FLOOR

STUDIO TYPE 1

1 BEDROOM TYPE 1

2 BEDROOM TYPE 1

2 BEDROOM TYPE 2

PAGE NO.


DATE

BUILDING NAME

RÊVE

REMARKS

RIVIERA

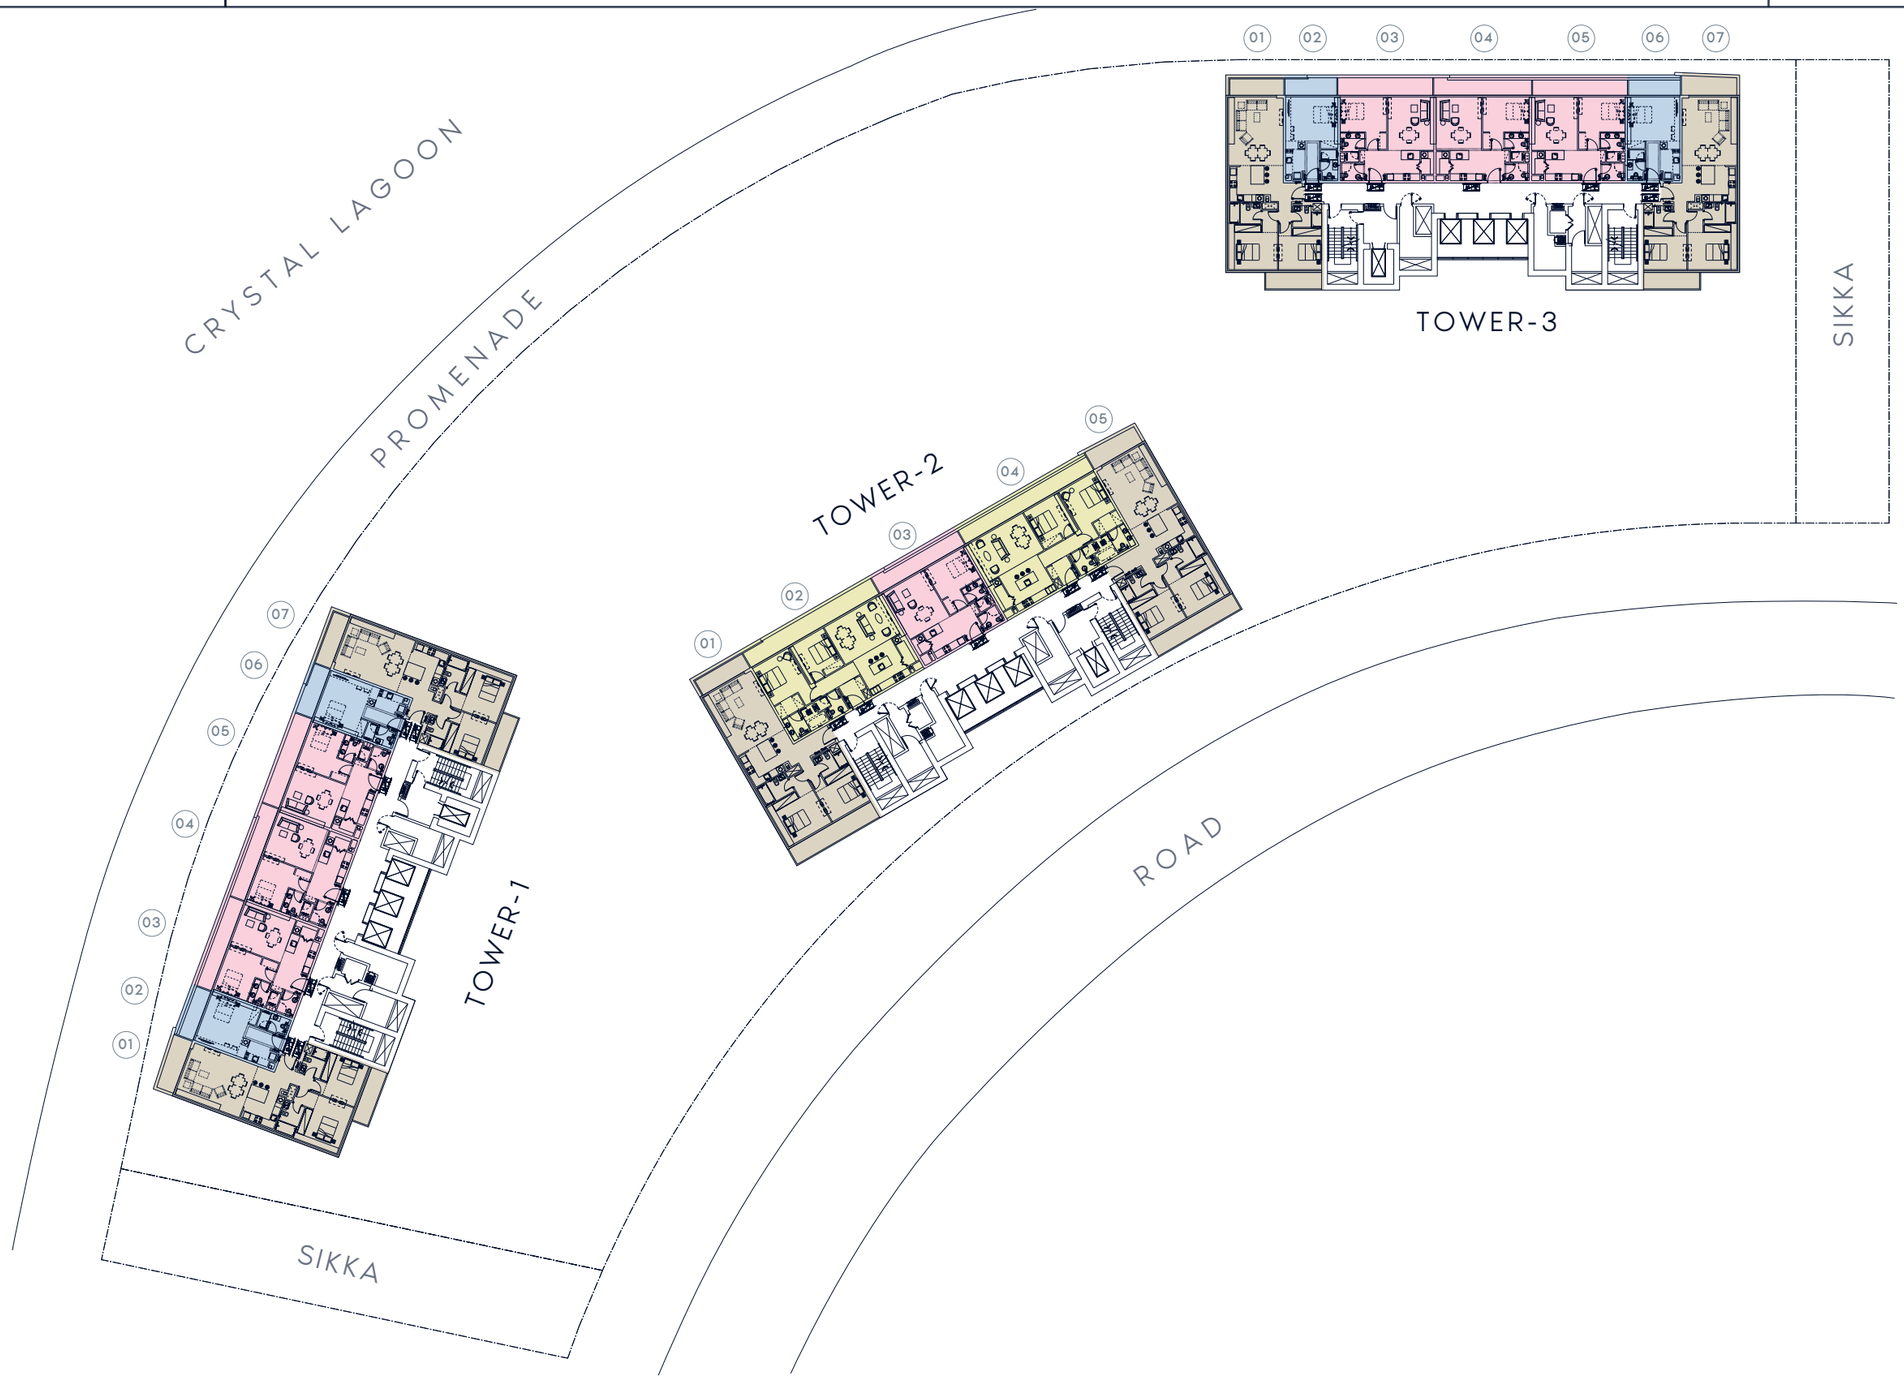

AZIZI

PROJECT NAME

RÊVE

UNIT TYPE

TYPE

FLOOR PLAN

FLOOR NO.

8TH FLOOR

STUDIO TYPE 1

1 BEDROOM TYPE 1

2 BEDROOM TYPE 1

2 BEDROOM TYPE 2

PAGE NO.


DATE

BUILDING NAME

RÊVE

REMARKS

RIVIERA

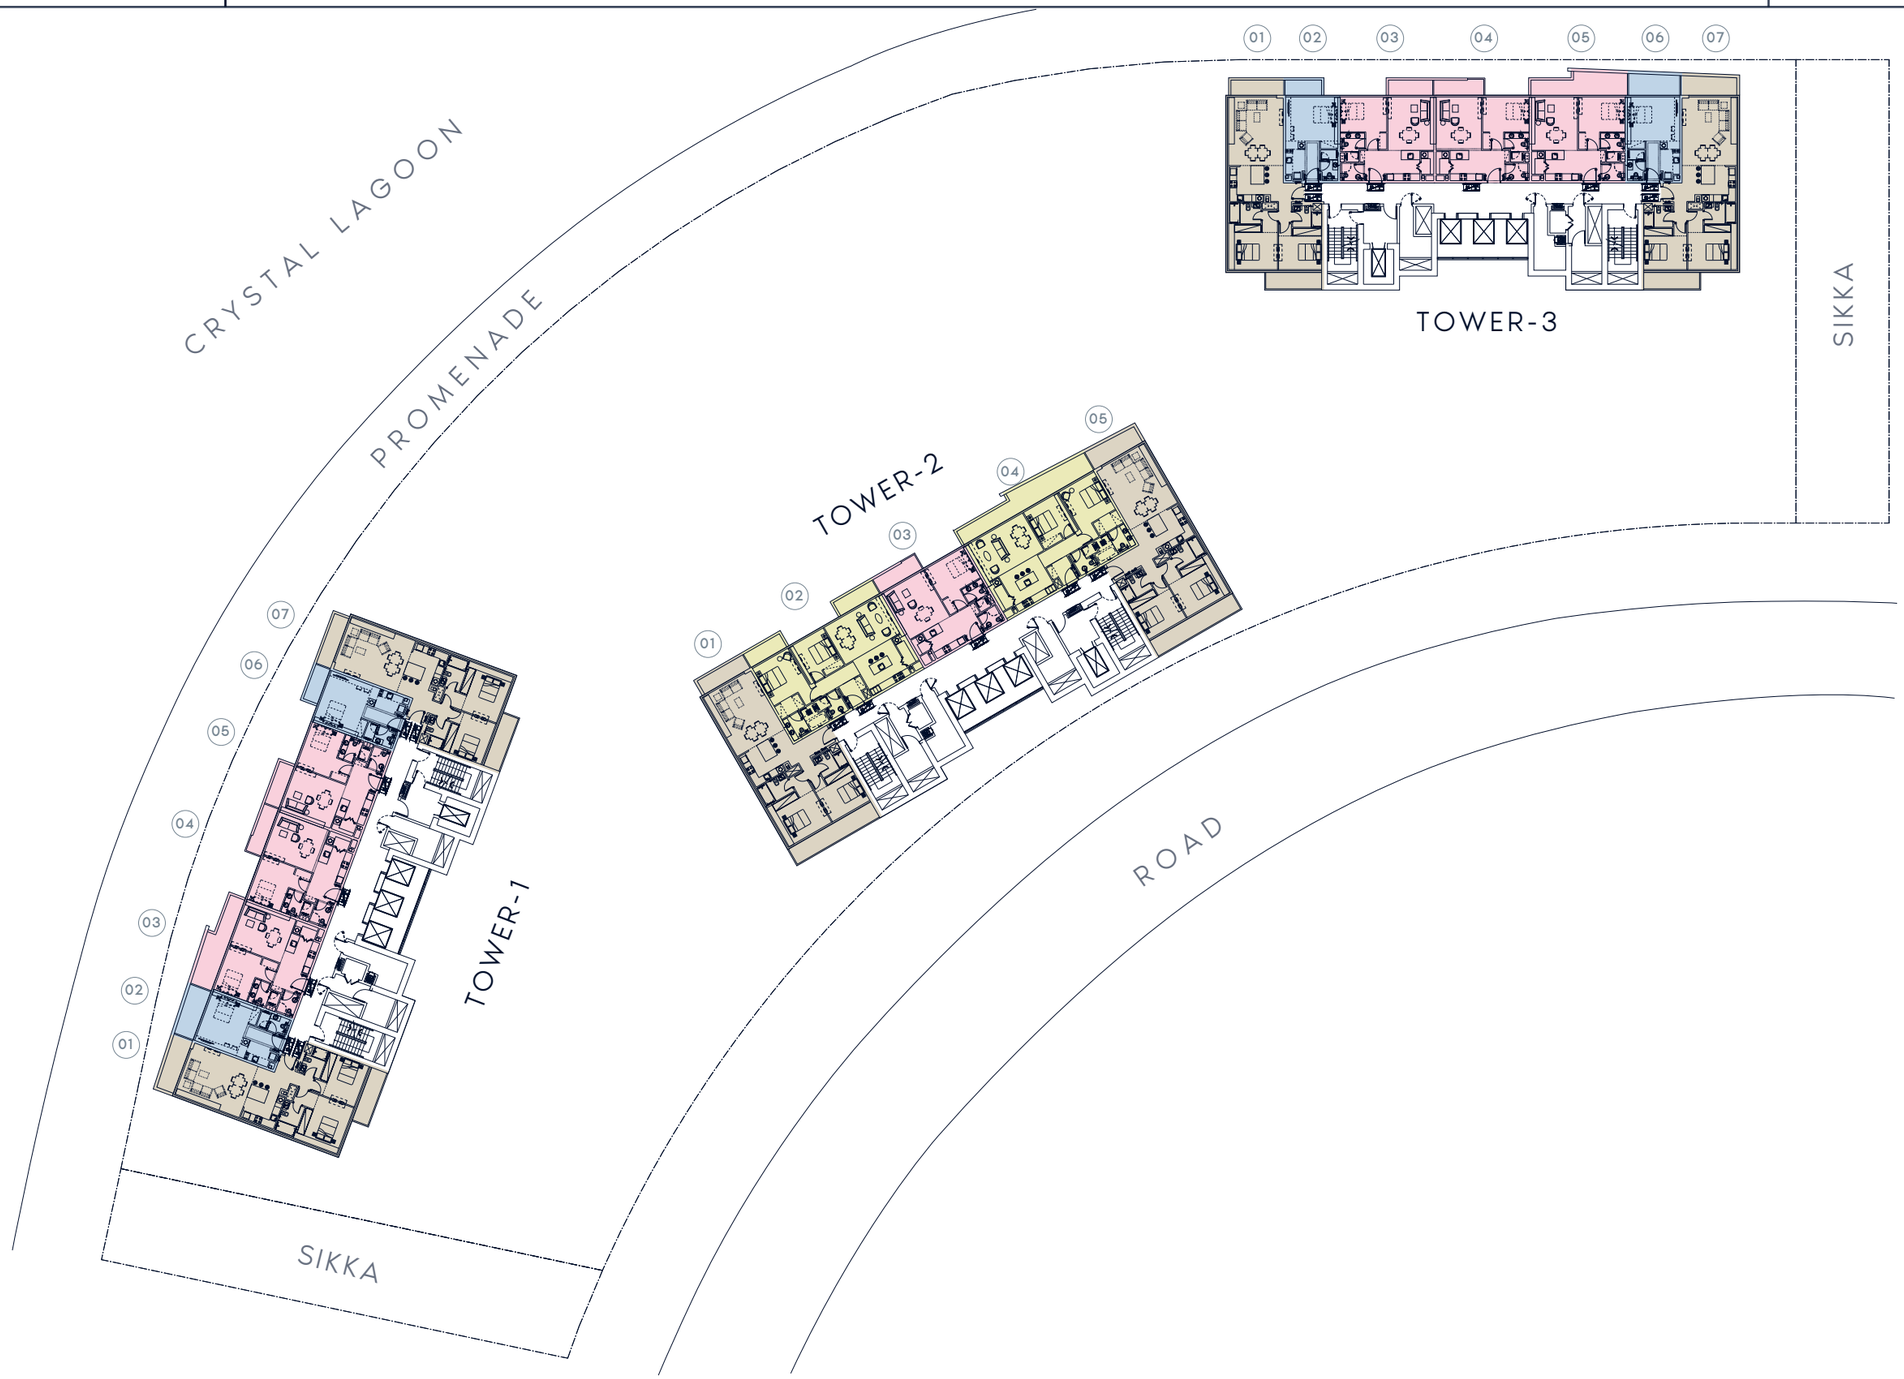

AZIZI

PROJECT NAME

RÊVE

UNIT TYPE

TYPE

FLOOR PLAN

FLOOR NO.

9TH FLOOR

STUDIO TYPE 1

1 BEDROOM TYPE 1

2 BEDROOM TYPE 1

2 BEDROOM TYPE 2

PAGE NO.


DATE

BUILDING NAME

RÊVE

REMARKS

RIVIERA

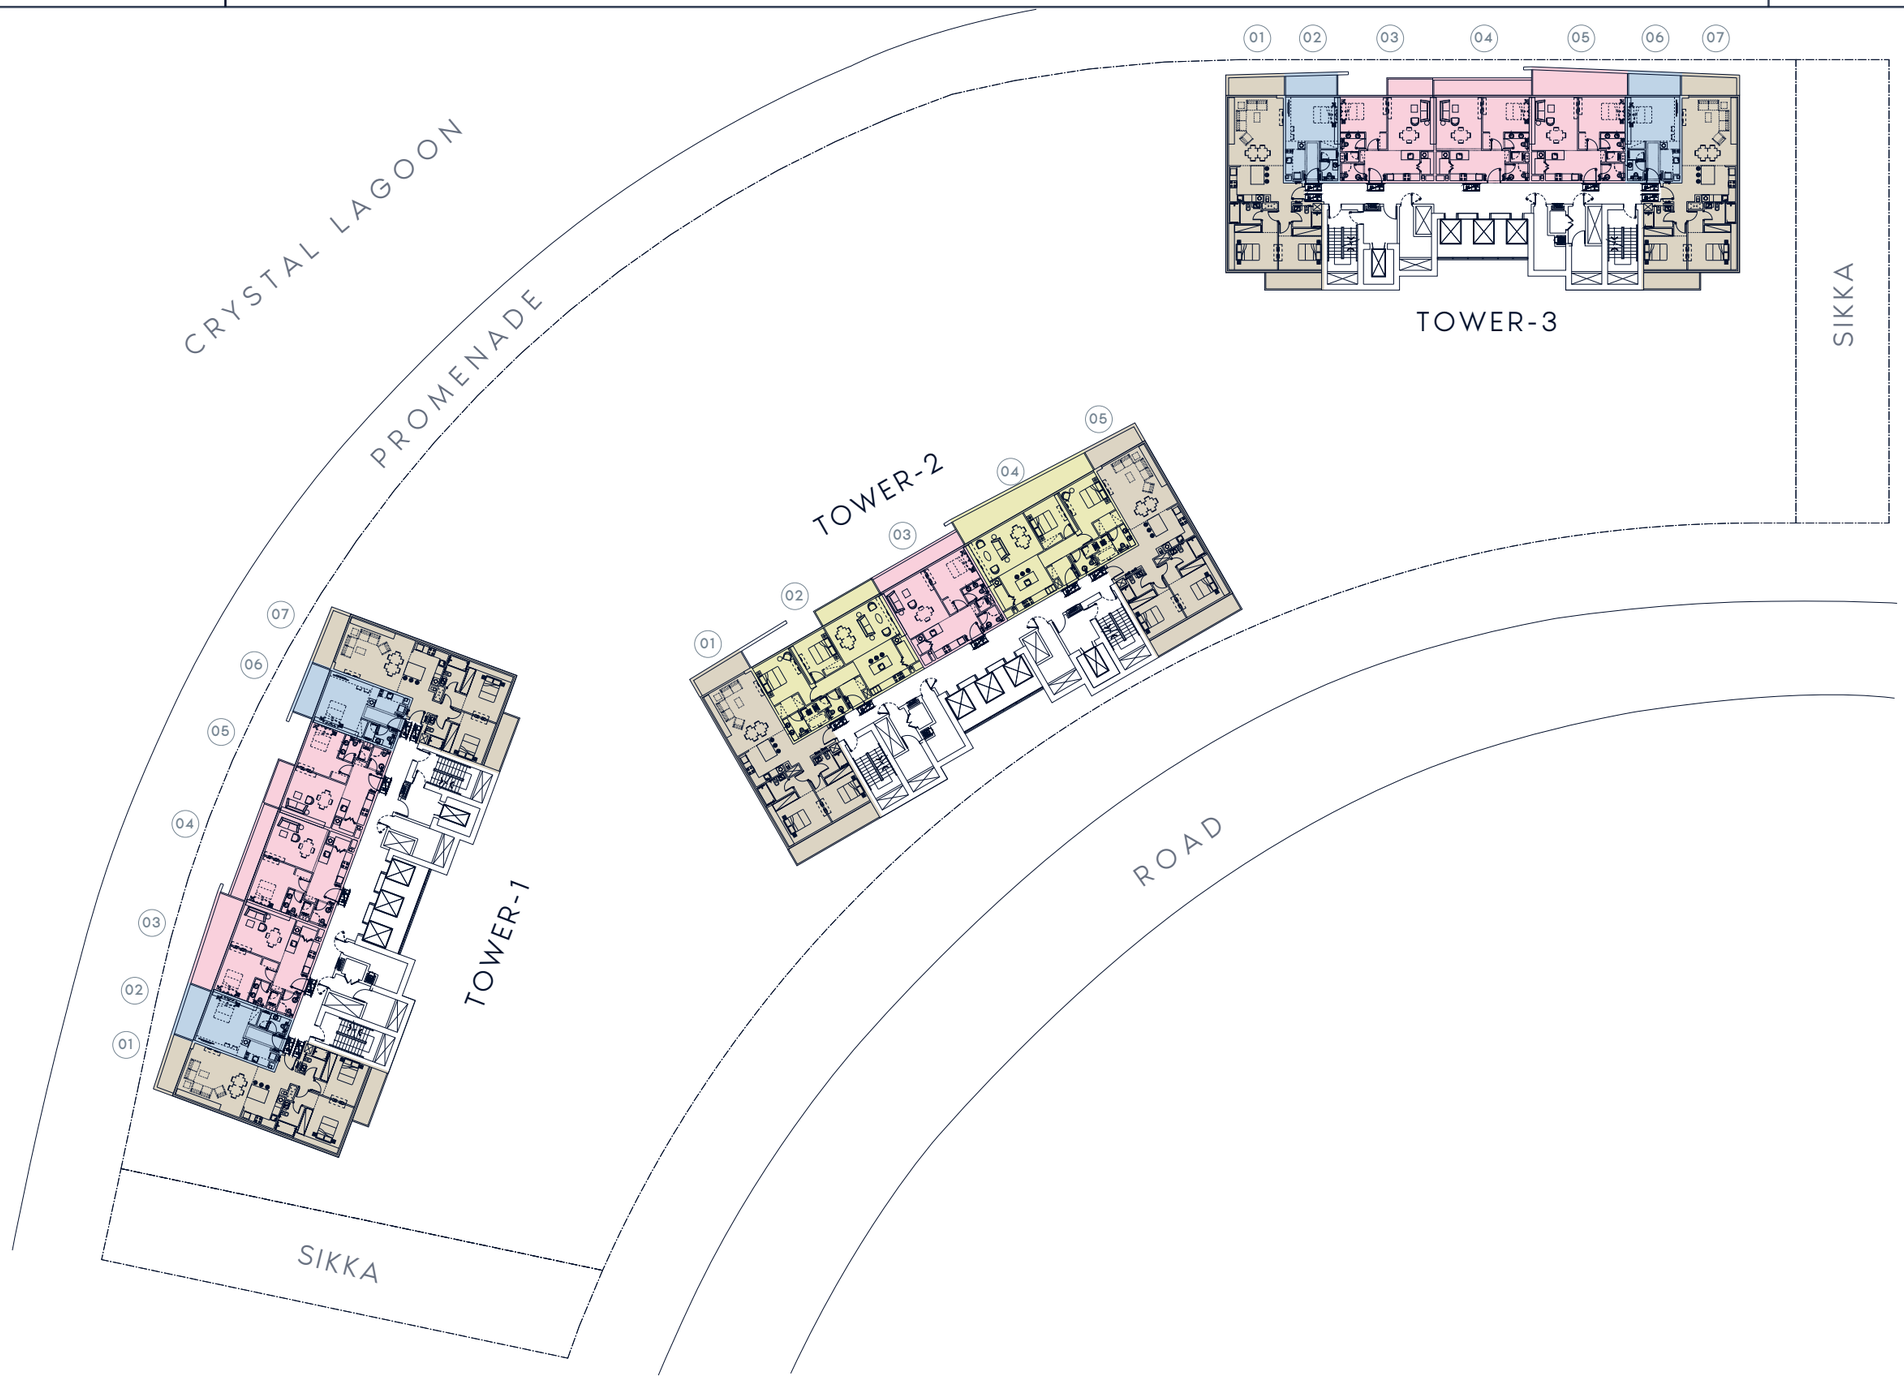

AZIZI

PROJECT NAME

RÊVE

UNIT TYPE

TYPE

FLOOR PLAN

FLOOR NO.

10TH FLOOR

STUDIO TYPE 1

1 BEDROOM TYPE 1

2 BEDROOM TYPE 1

2 BEDROOM TYPE 2

PAGE NO.


DATE

BUILDING NAME

RÊVE

REMARKS

RIVIERA

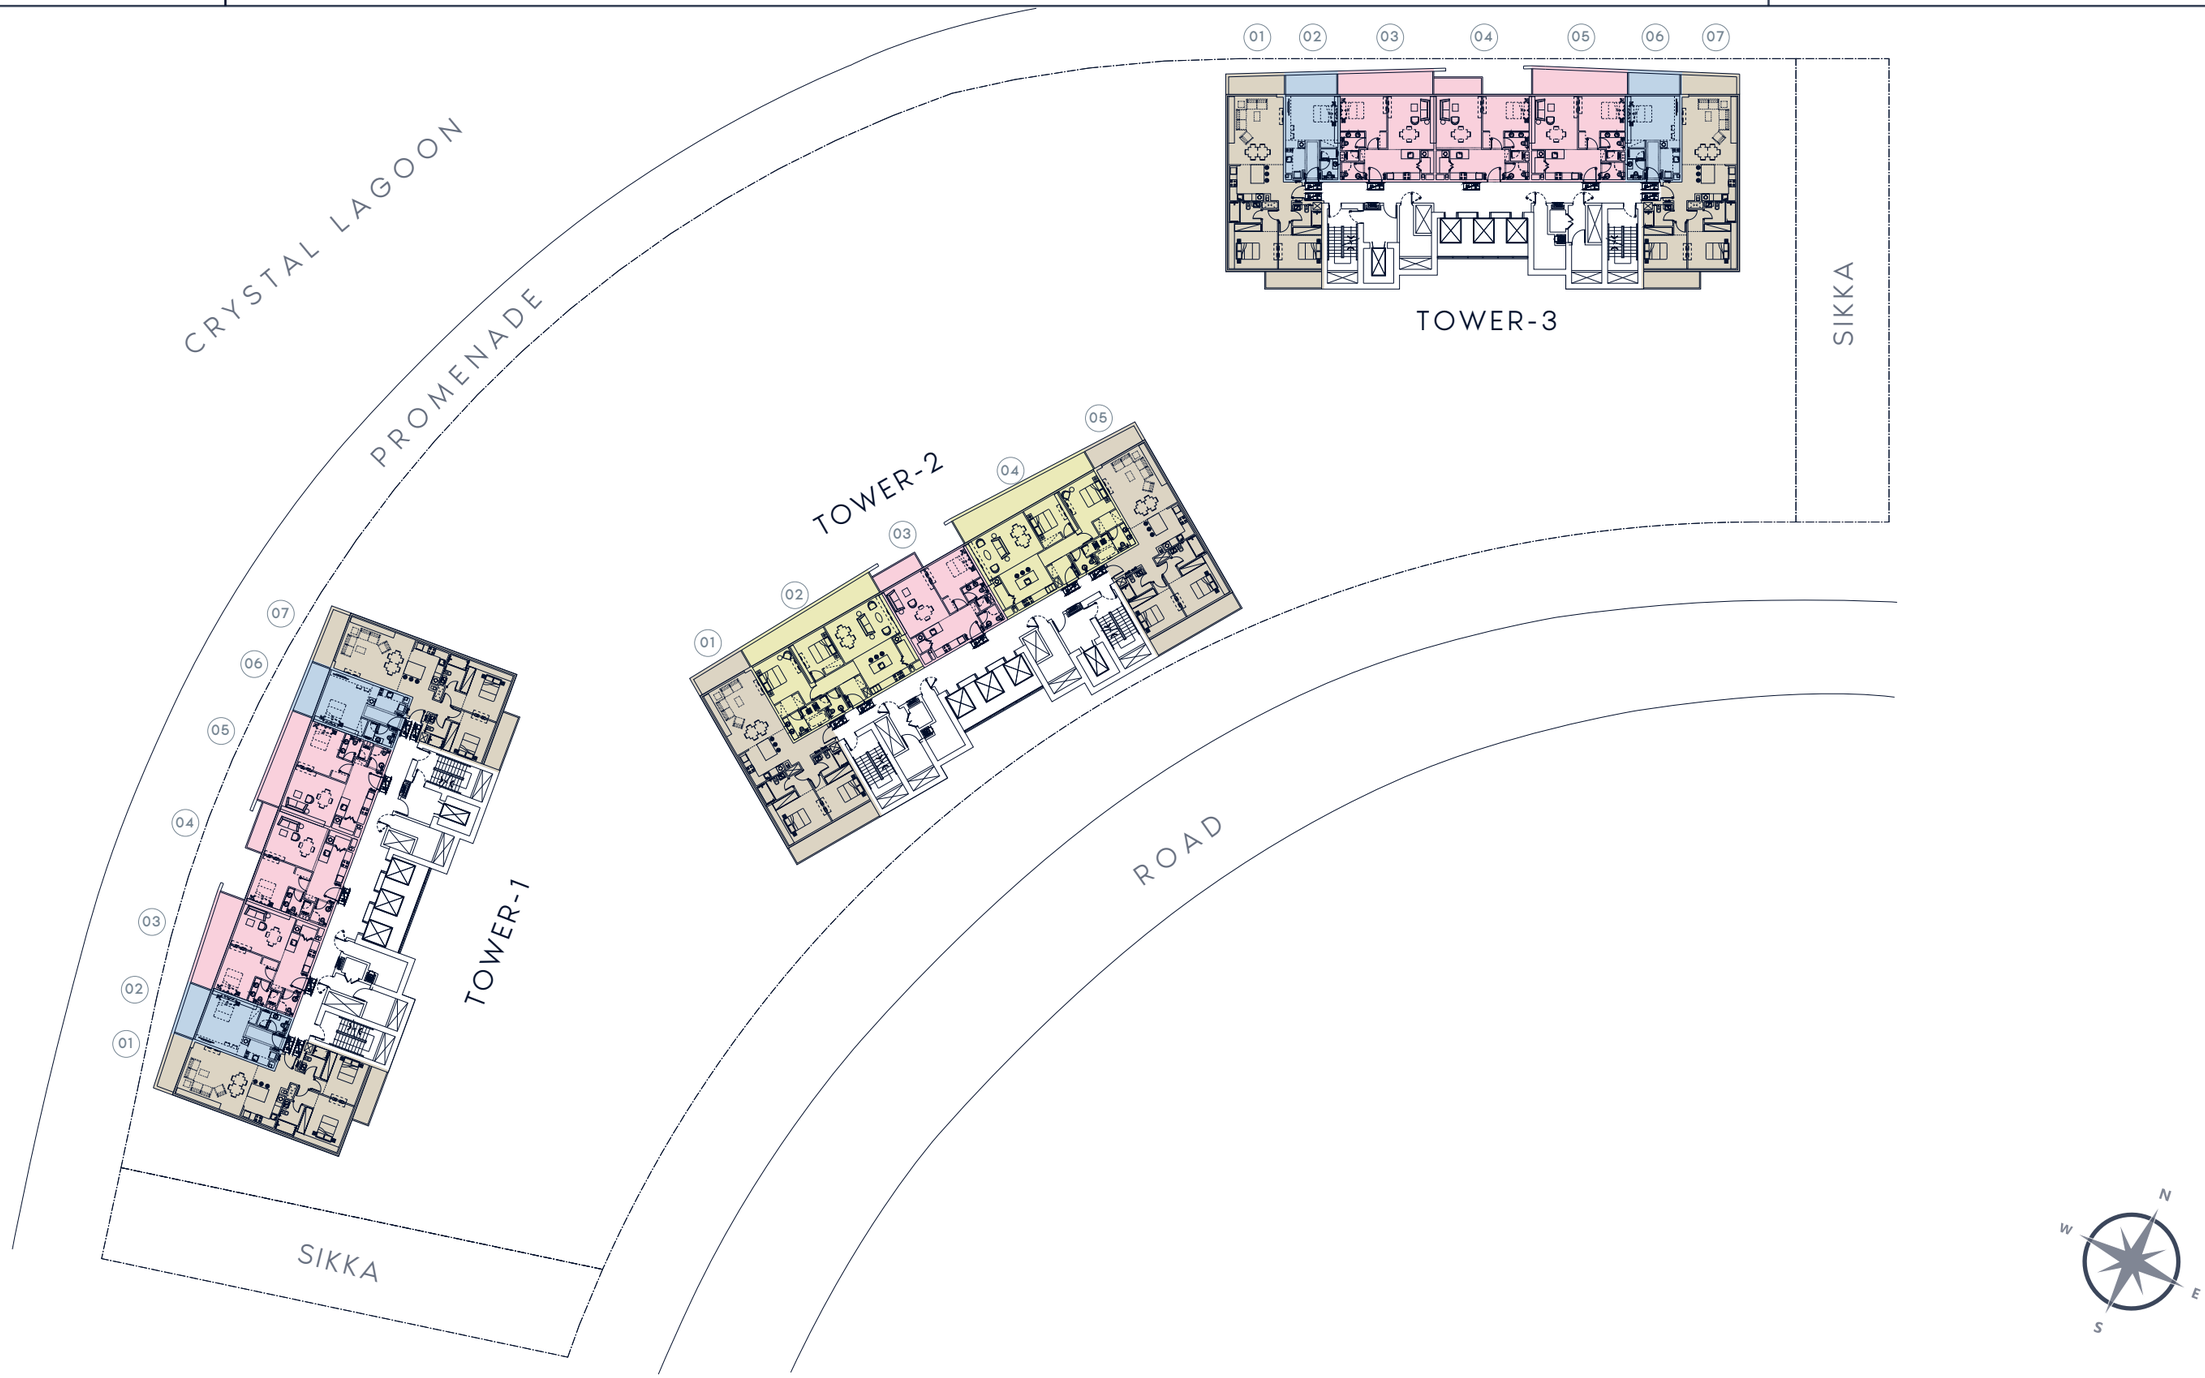

AZIZI

PROJECT NAME

RÊVE

UNIT TYPE

TYPE

FLOOR PLAN

FLOOR NO.

11TH FLOOR

STUDIO TYPE 1

1 BEDROOM TYPE 1

2 BEDROOM TYPE 1

2 BEDROOM TYPE 2

PAGE NO.


DATE

BUILDING NAME

RÊVE

REMARKS

RIVIERA

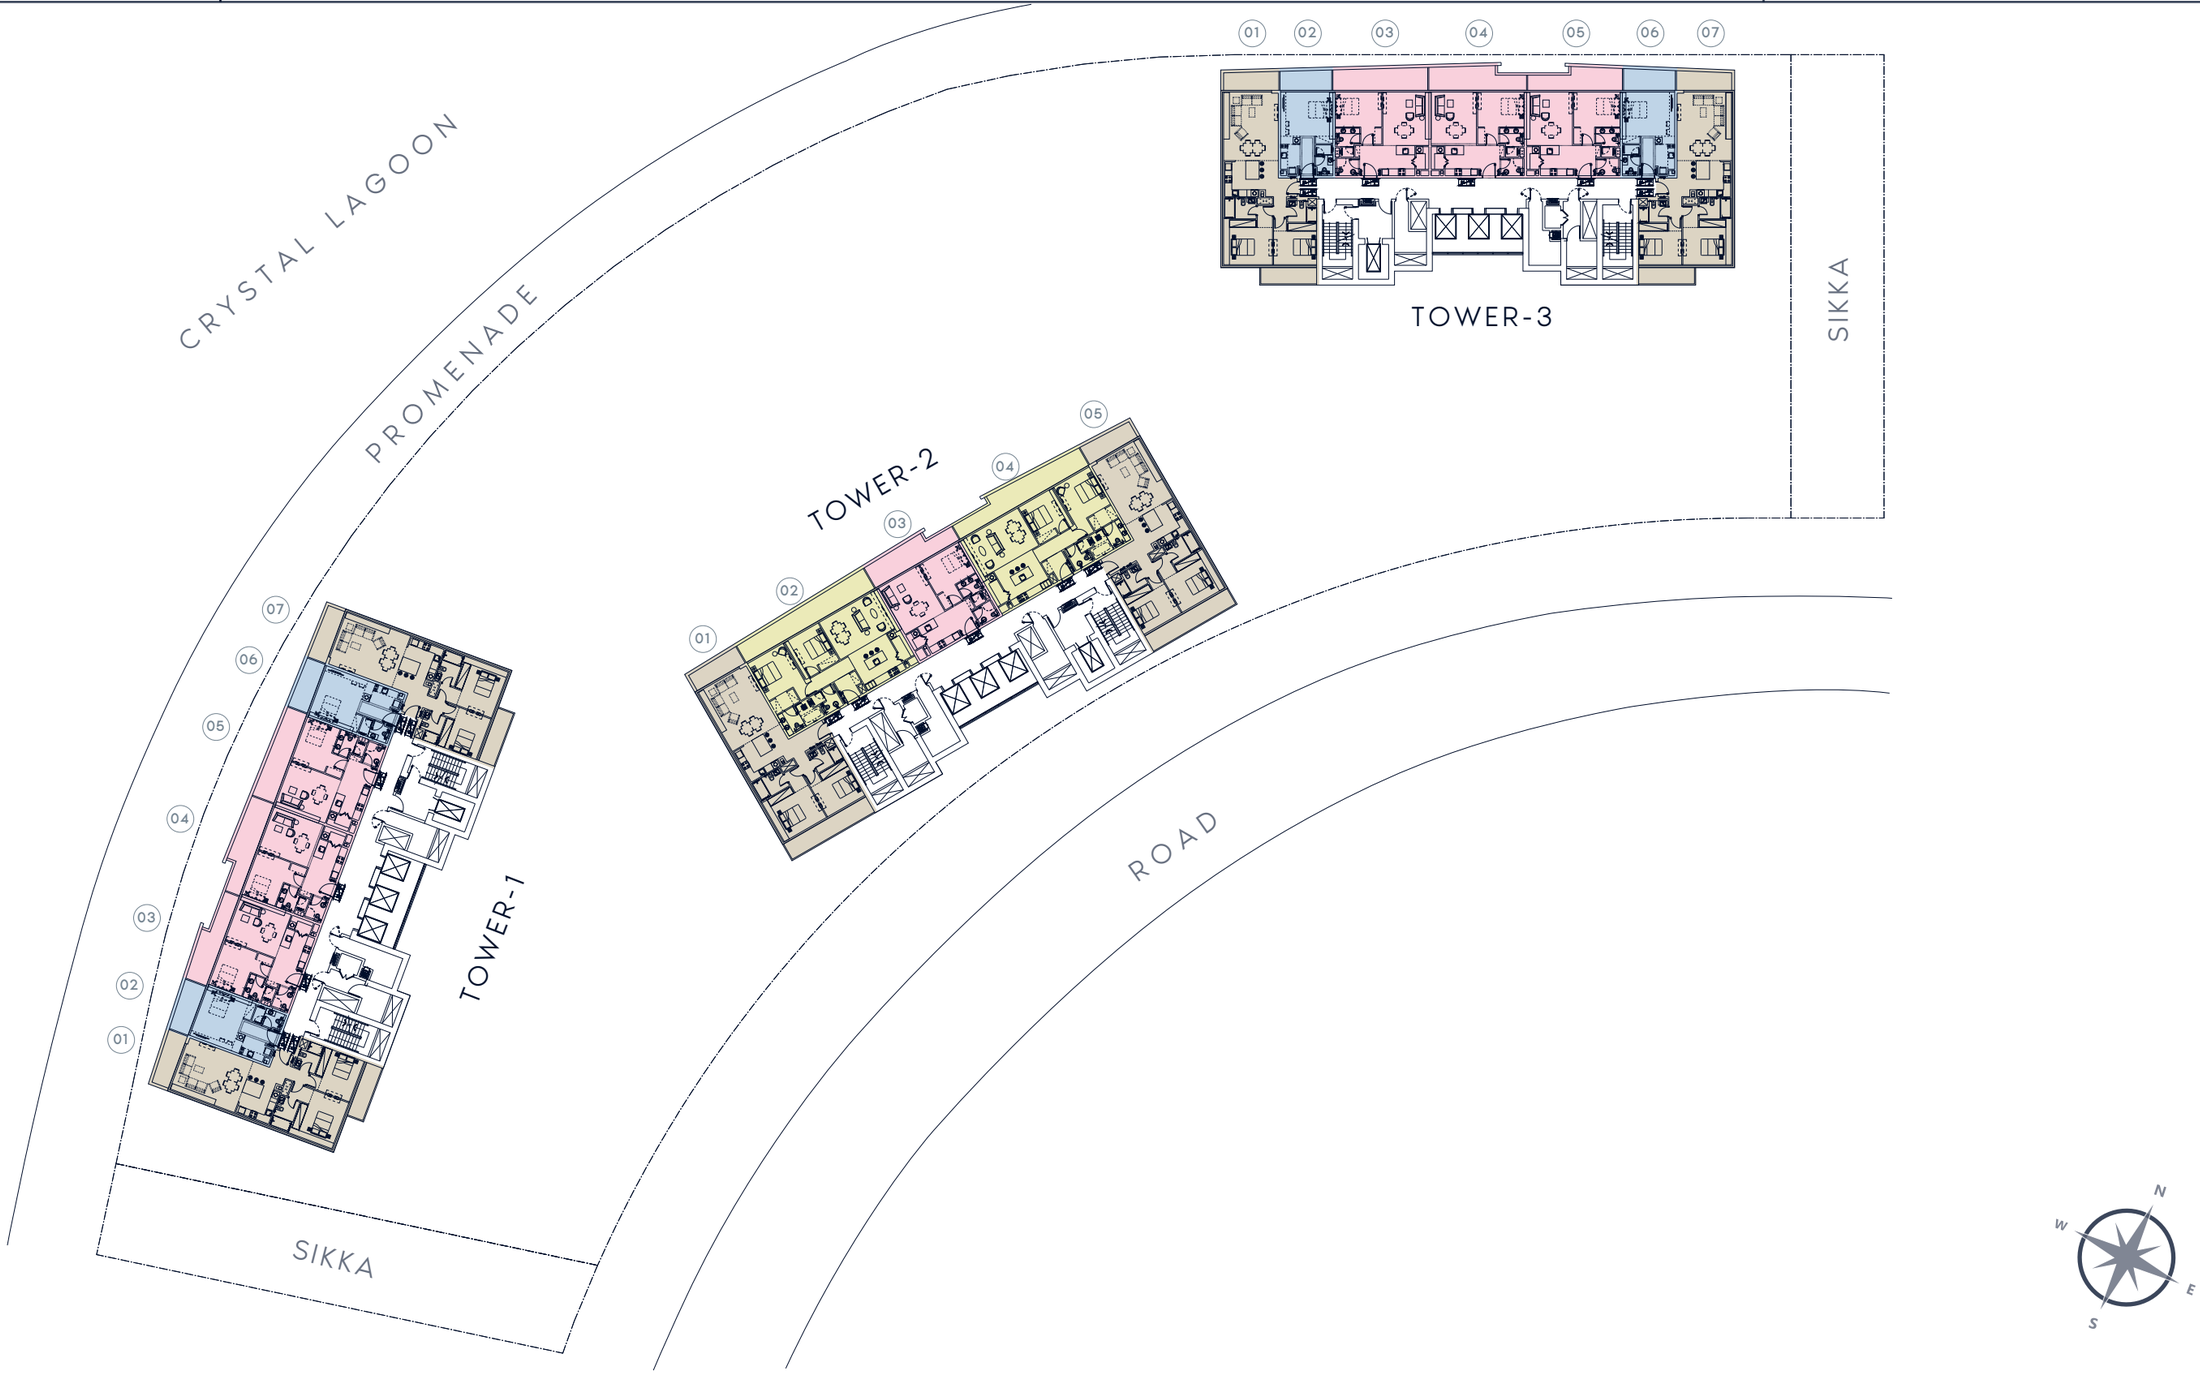

AZIZI

PROJECT NAME

RÊVE

UNIT TYPE

TYPE

FLOOR PLAN

FLOOR NO.

12TH FLOOR

STUDIO TYPE 1

1 BEDROOM TYPE 1

2 BEDROOM TYPE 1

2 BEDROOM TYPE 2

PAGE NO.

DATE

BUILDING NAME

RÊVE

REMARKS

RIVIERA



AZIZI

PROJECT NAME

RÊVE

UNIT TYPE

TYPE

FLOOR PLAN

FLOOR NO.

13TH FLOOR

STUDIO TYPE 1

1 BEDROOM TYPE 1

2 BEDROOM TYPE 1

2 BEDROOM TYPE 2

PAGE NO.

DATE

BUILDING NAME

RÊVE

REMARKS

RIVIERA



AZIZI

PROJECT NAME

RÊVE

UNIT TYPE

TYPE

FLOOR PLAN

FLOOR NO.

14TH FLOOR

STUDIO TYPE 1

1 BEDROOM TYPE 1

2 BEDROOM TYPE 1

2 BEDROOM TYPE 2

PAGE NO.


DATE

BUILDING NAME

RÊVE

REMARKS

RIVIERA

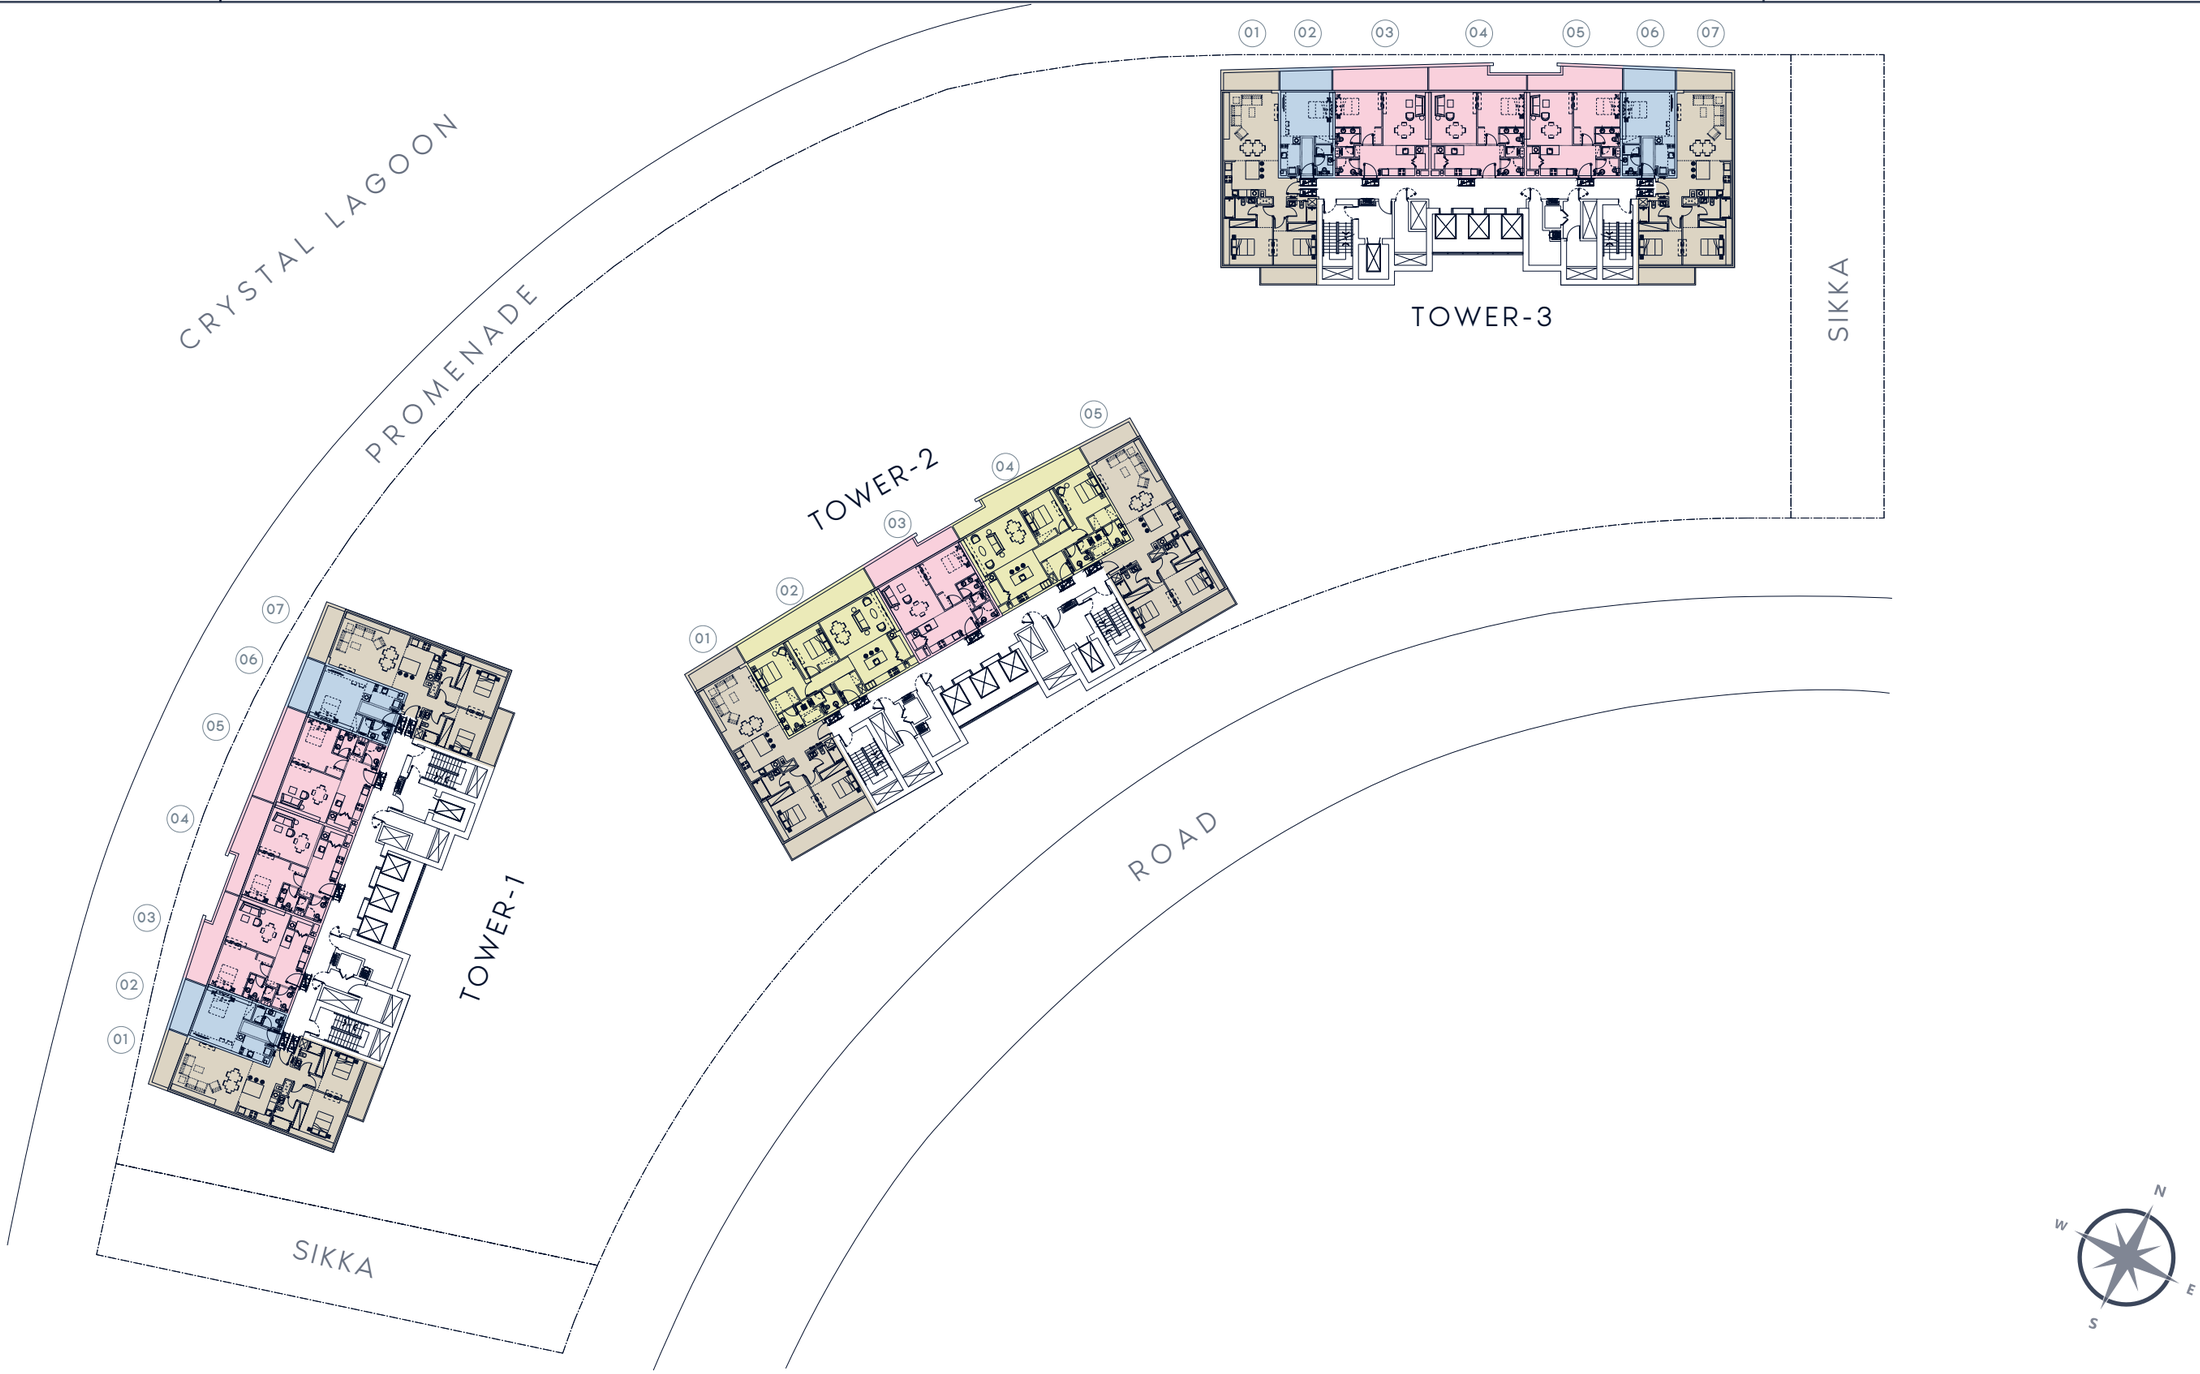

AZIZI

PROJECT NAME

RÊVE

UNIT TYPE

TYPE

FLOOR PLAN

FLOOR NO.

15TH FLOOR

STUDIO TYPE 1

1 BEDROOM TYPE 1

2 BEDROOM TYPE 1

2 BEDROOM TYPE 2

PAGE NO.

DATE

BUILDING NAME

RÊVE

REMARKS

RIVIERA



AZIZI

PROJECT NAME

RÊVE

UNIT TYPE

TYPE

FLOOR PLAN

FLOOR NO.

16TH FLOOR

STUDIO TYPE 1

1 BEDROOM TYPE 1

2 BEDROOM TYPE 1

2 BEDROOM TYPE 2

PAGE NO.


DATE

BUILDING NAME

RÊVE

REMARKS

RIVIERA

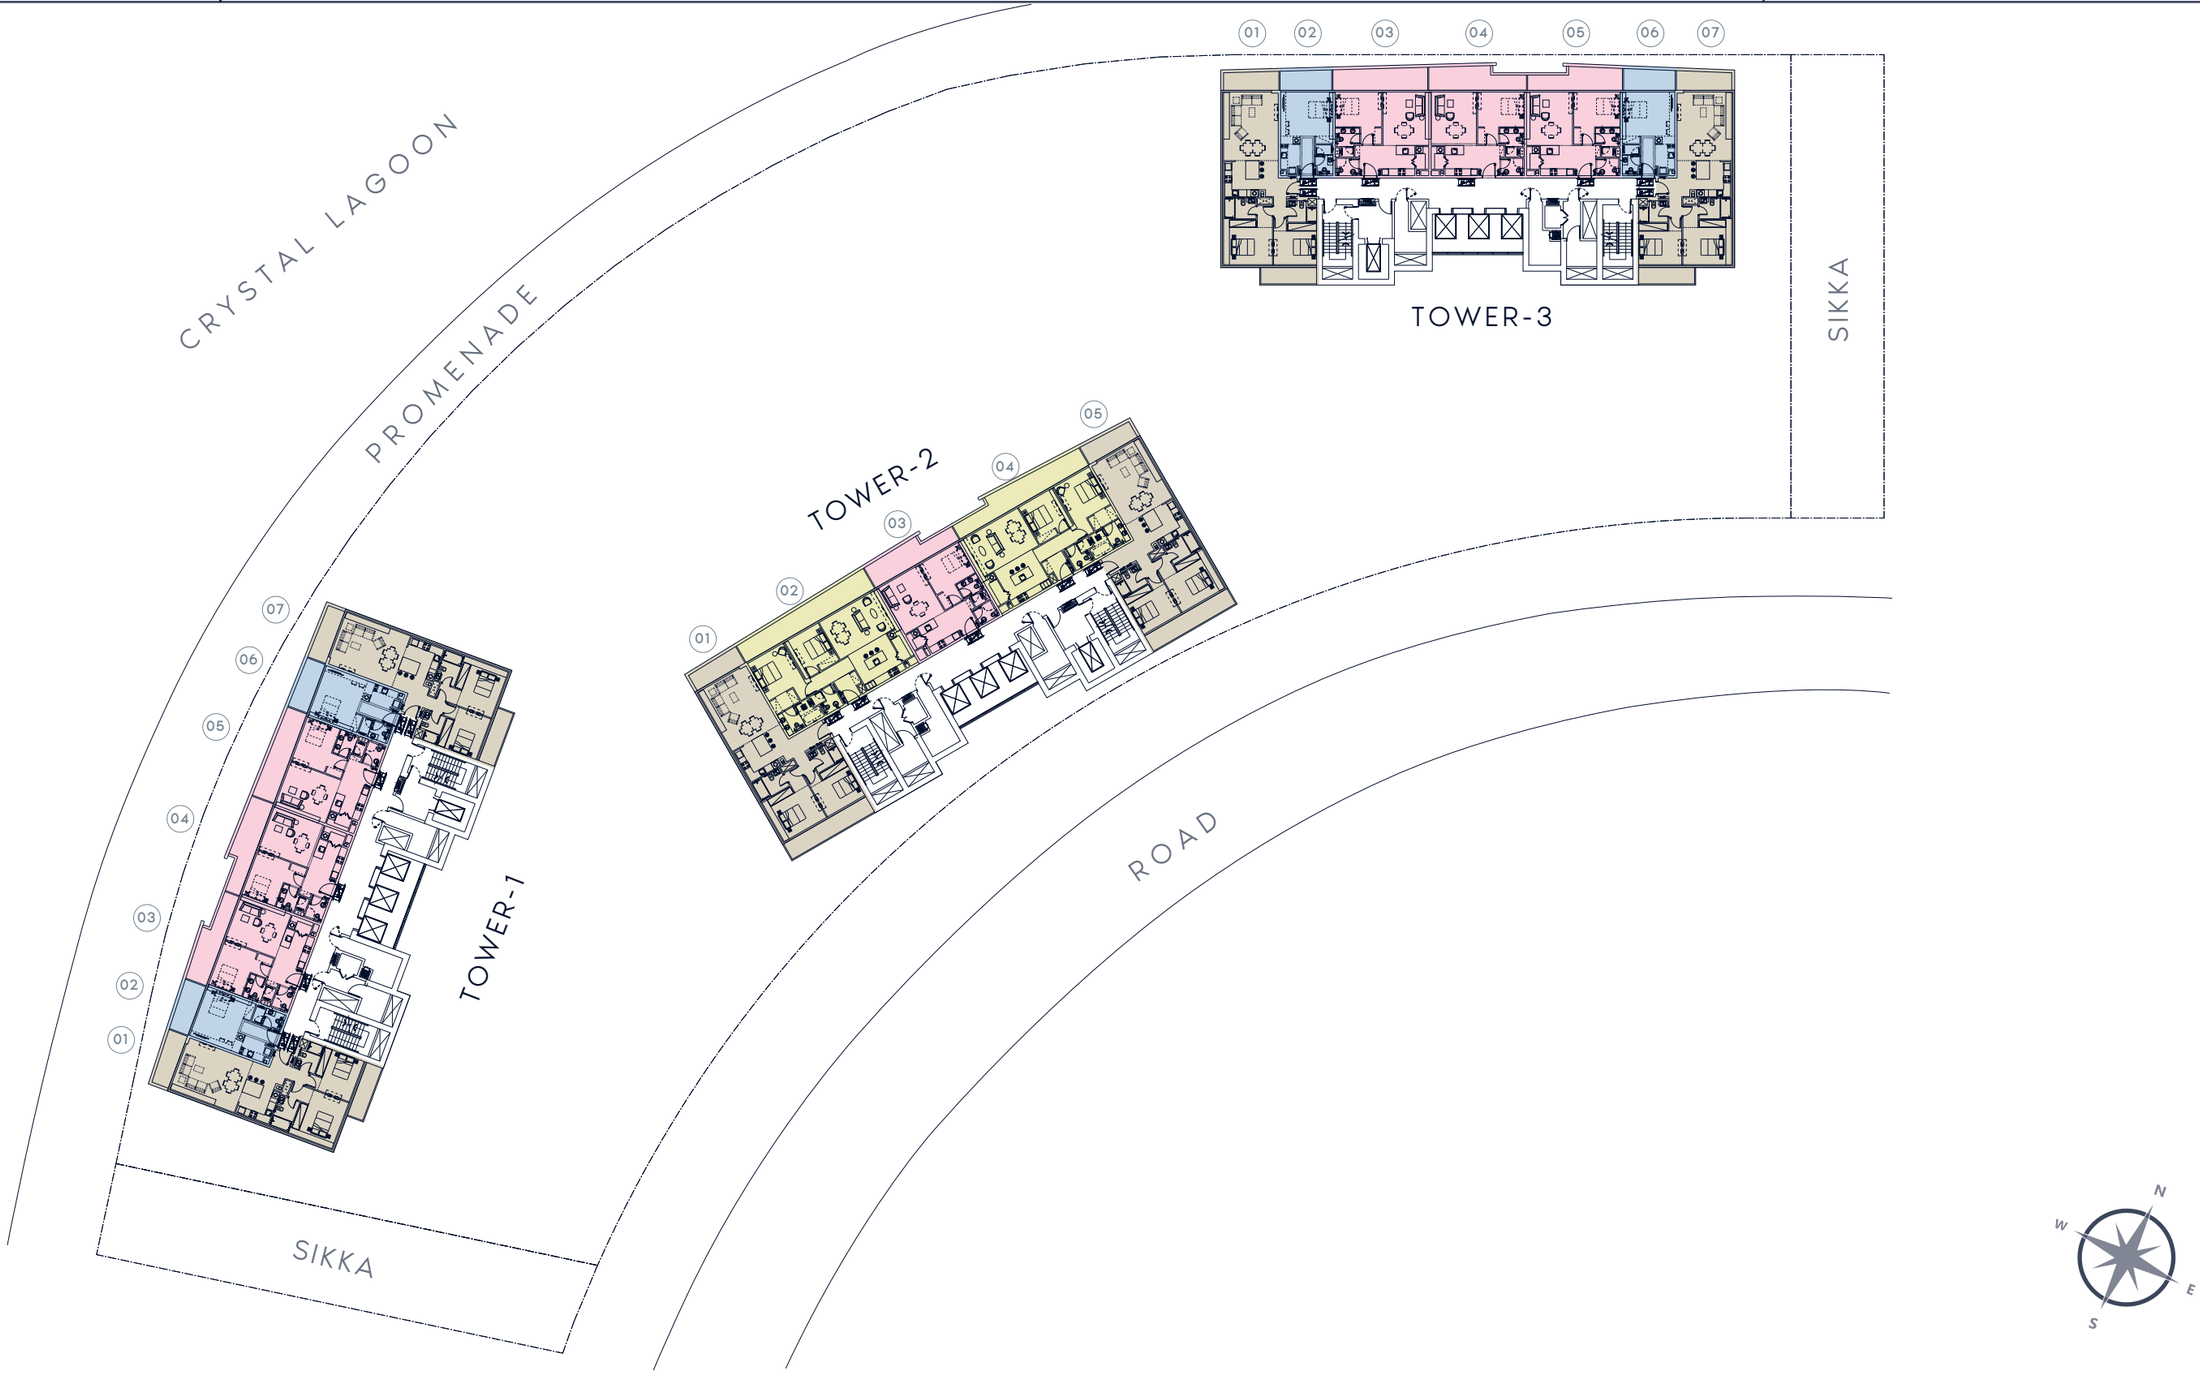

AZIZI

PROJECT NAME

RÊVE

UNIT TYPE

TYPE

FLOOR PLAN

FLOOR NO.

17TH FLOOR

STUDIO TYPE 1

1 BEDROOM TYPE 1

2 BEDROOM TYPE 1

2 BEDROOM TYPE 2

PAGE NO.


DATE

BUILDING NAME

RÊVE

REMARKS

RIVIERA

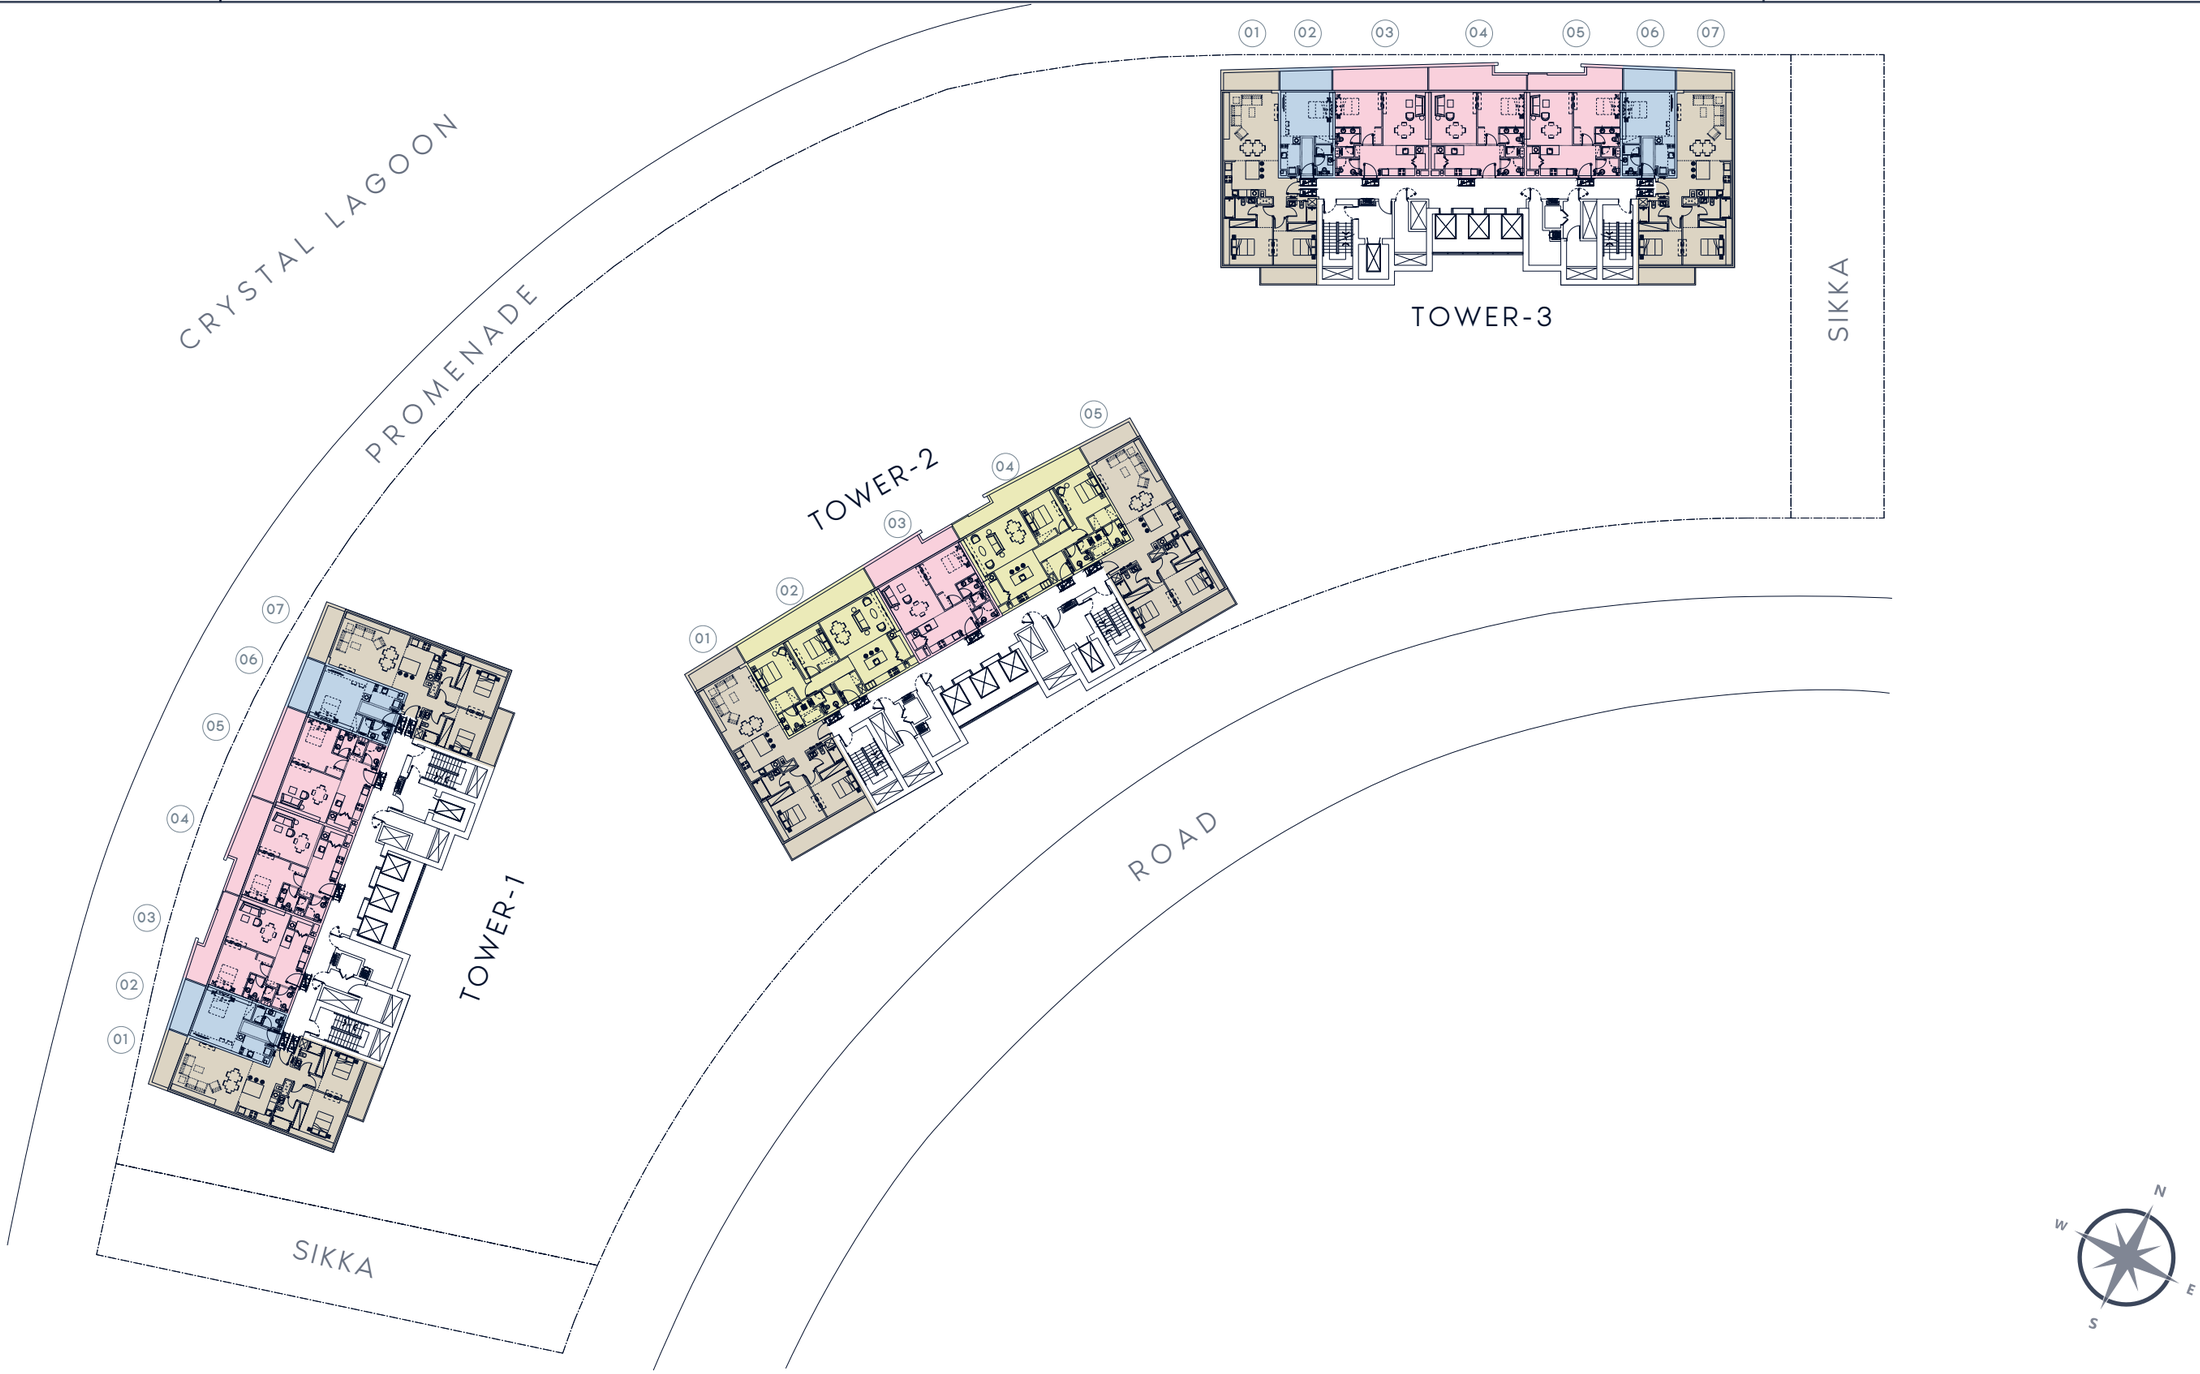

AZIZI

PROJECT NAME

RÊVE

UNIT TYPE

TYPE

FLOOR PLAN

FLOOR NO.

18TH FLOOR

STUDIO TYPE 1

1 BEDROOM TYPE 1

2 BEDROOM TYPE 1

2 BEDROOM TYPE 2

PAGE NO.


DATE

BUILDING NAME

RÊVE

REMARKS

RIVIERA

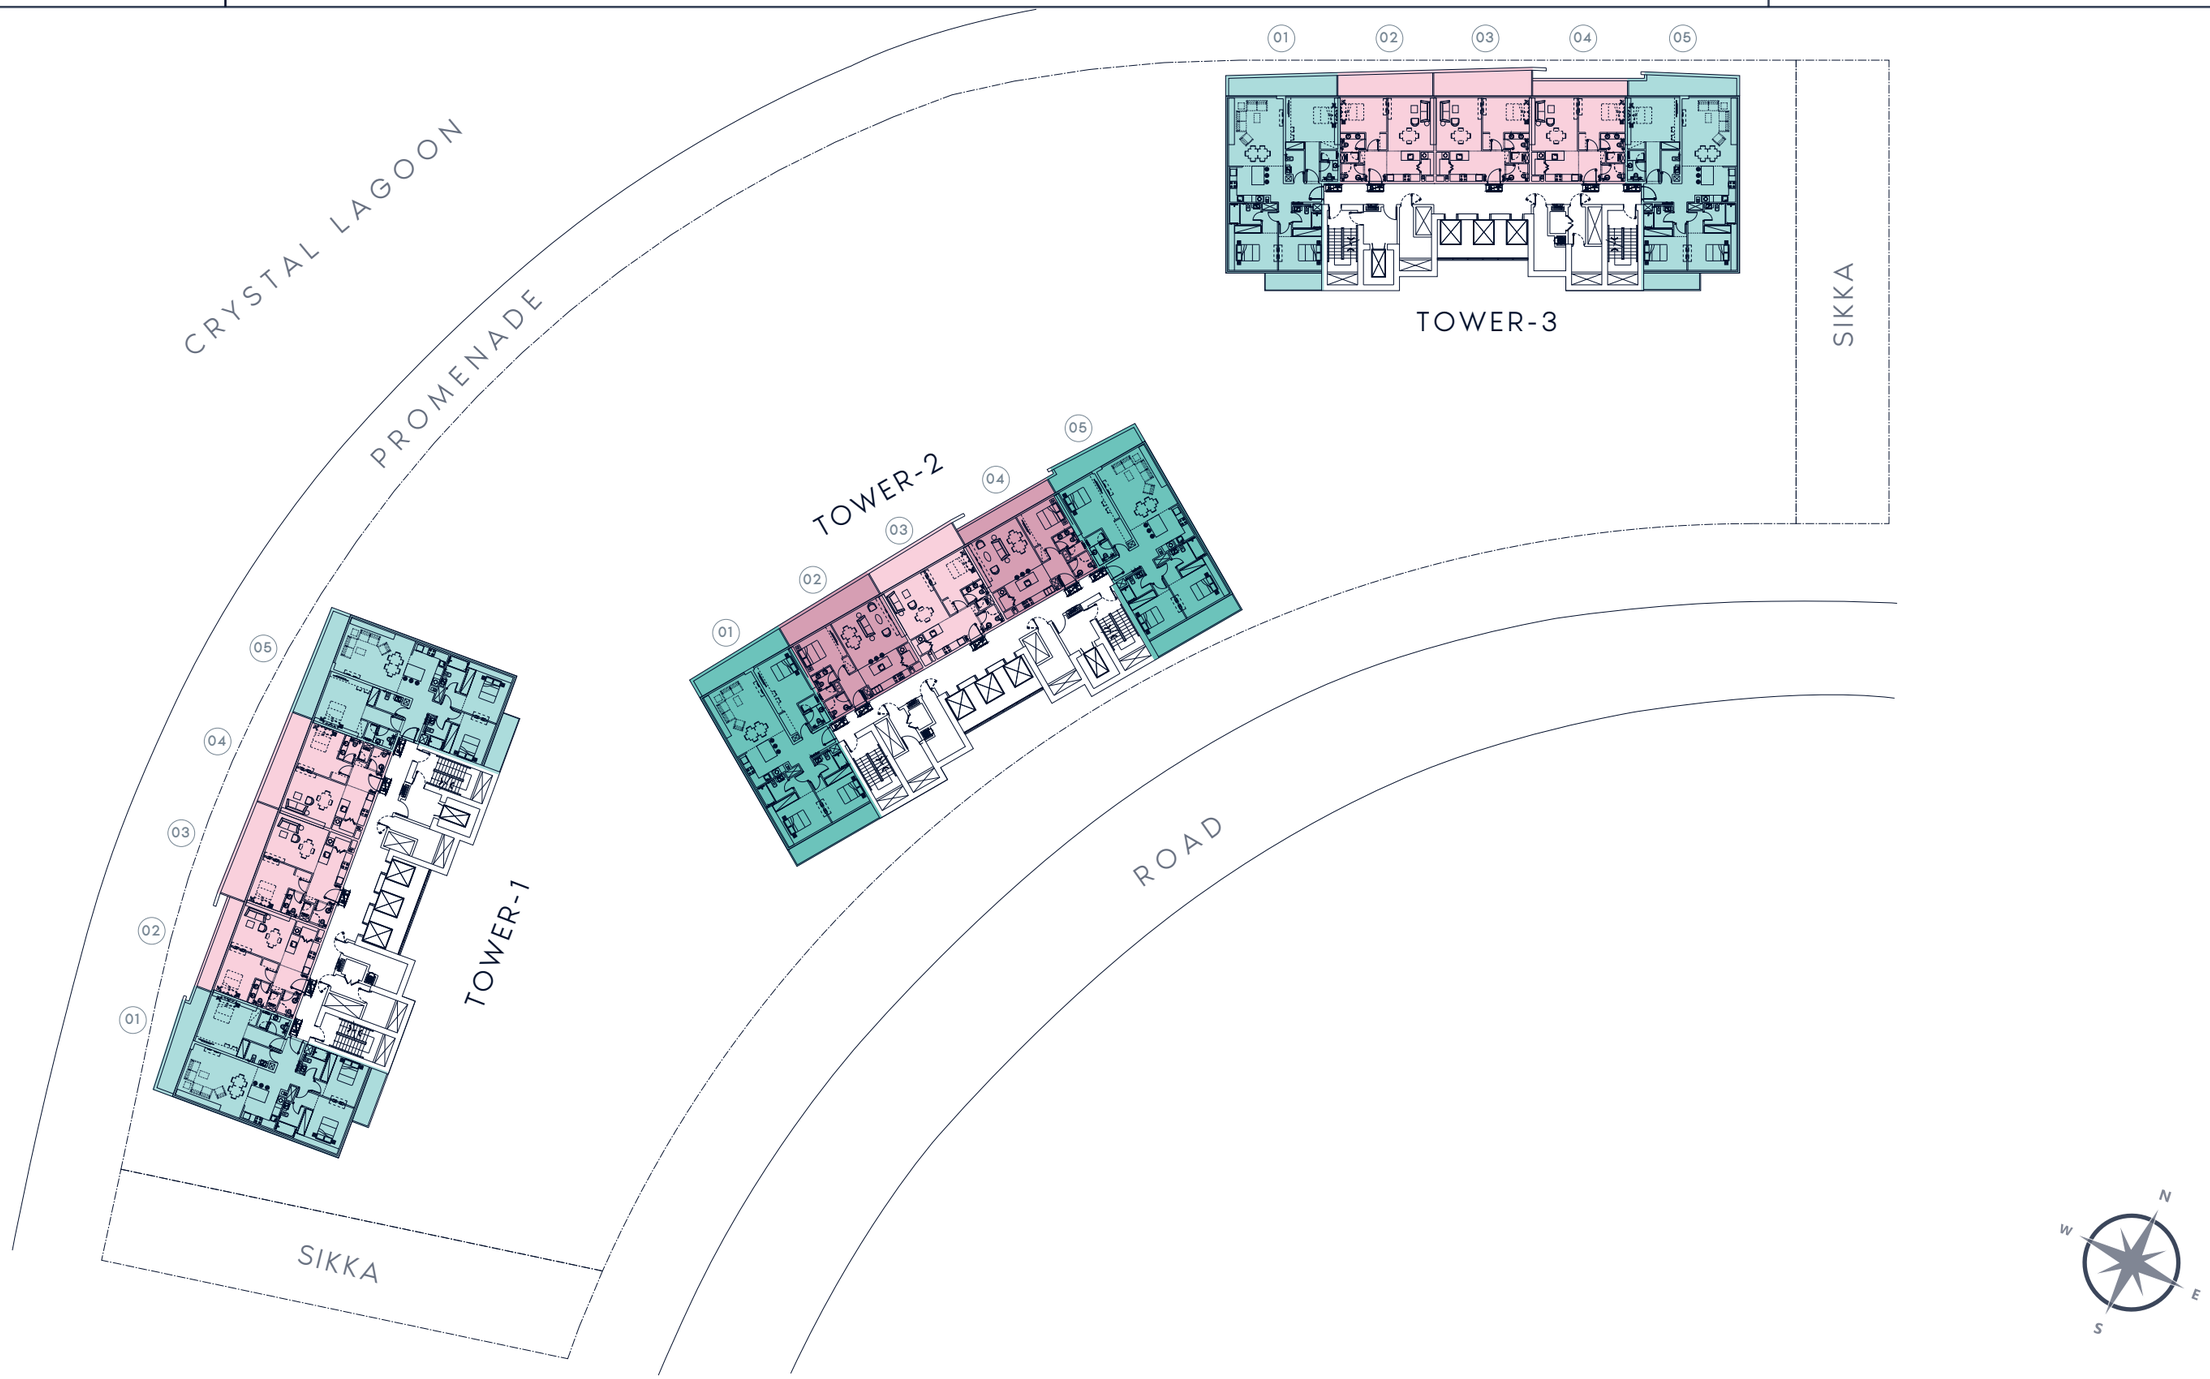

AZIZI

PROJECT NAME

RÊVE

UNIT TYPE

TYPE

FLOOR PLAN

FLOOR NO.

19TH FLOOR

1 BEDROOM TYPE 1
1 BEDROOM TYPE 3
3 BEDROOM TYPE 1
3 BEDROOM TYPE 2

PAGE NO.


DATE

BUILDING NAME

RÊVE

REMARKS

RIVIERA

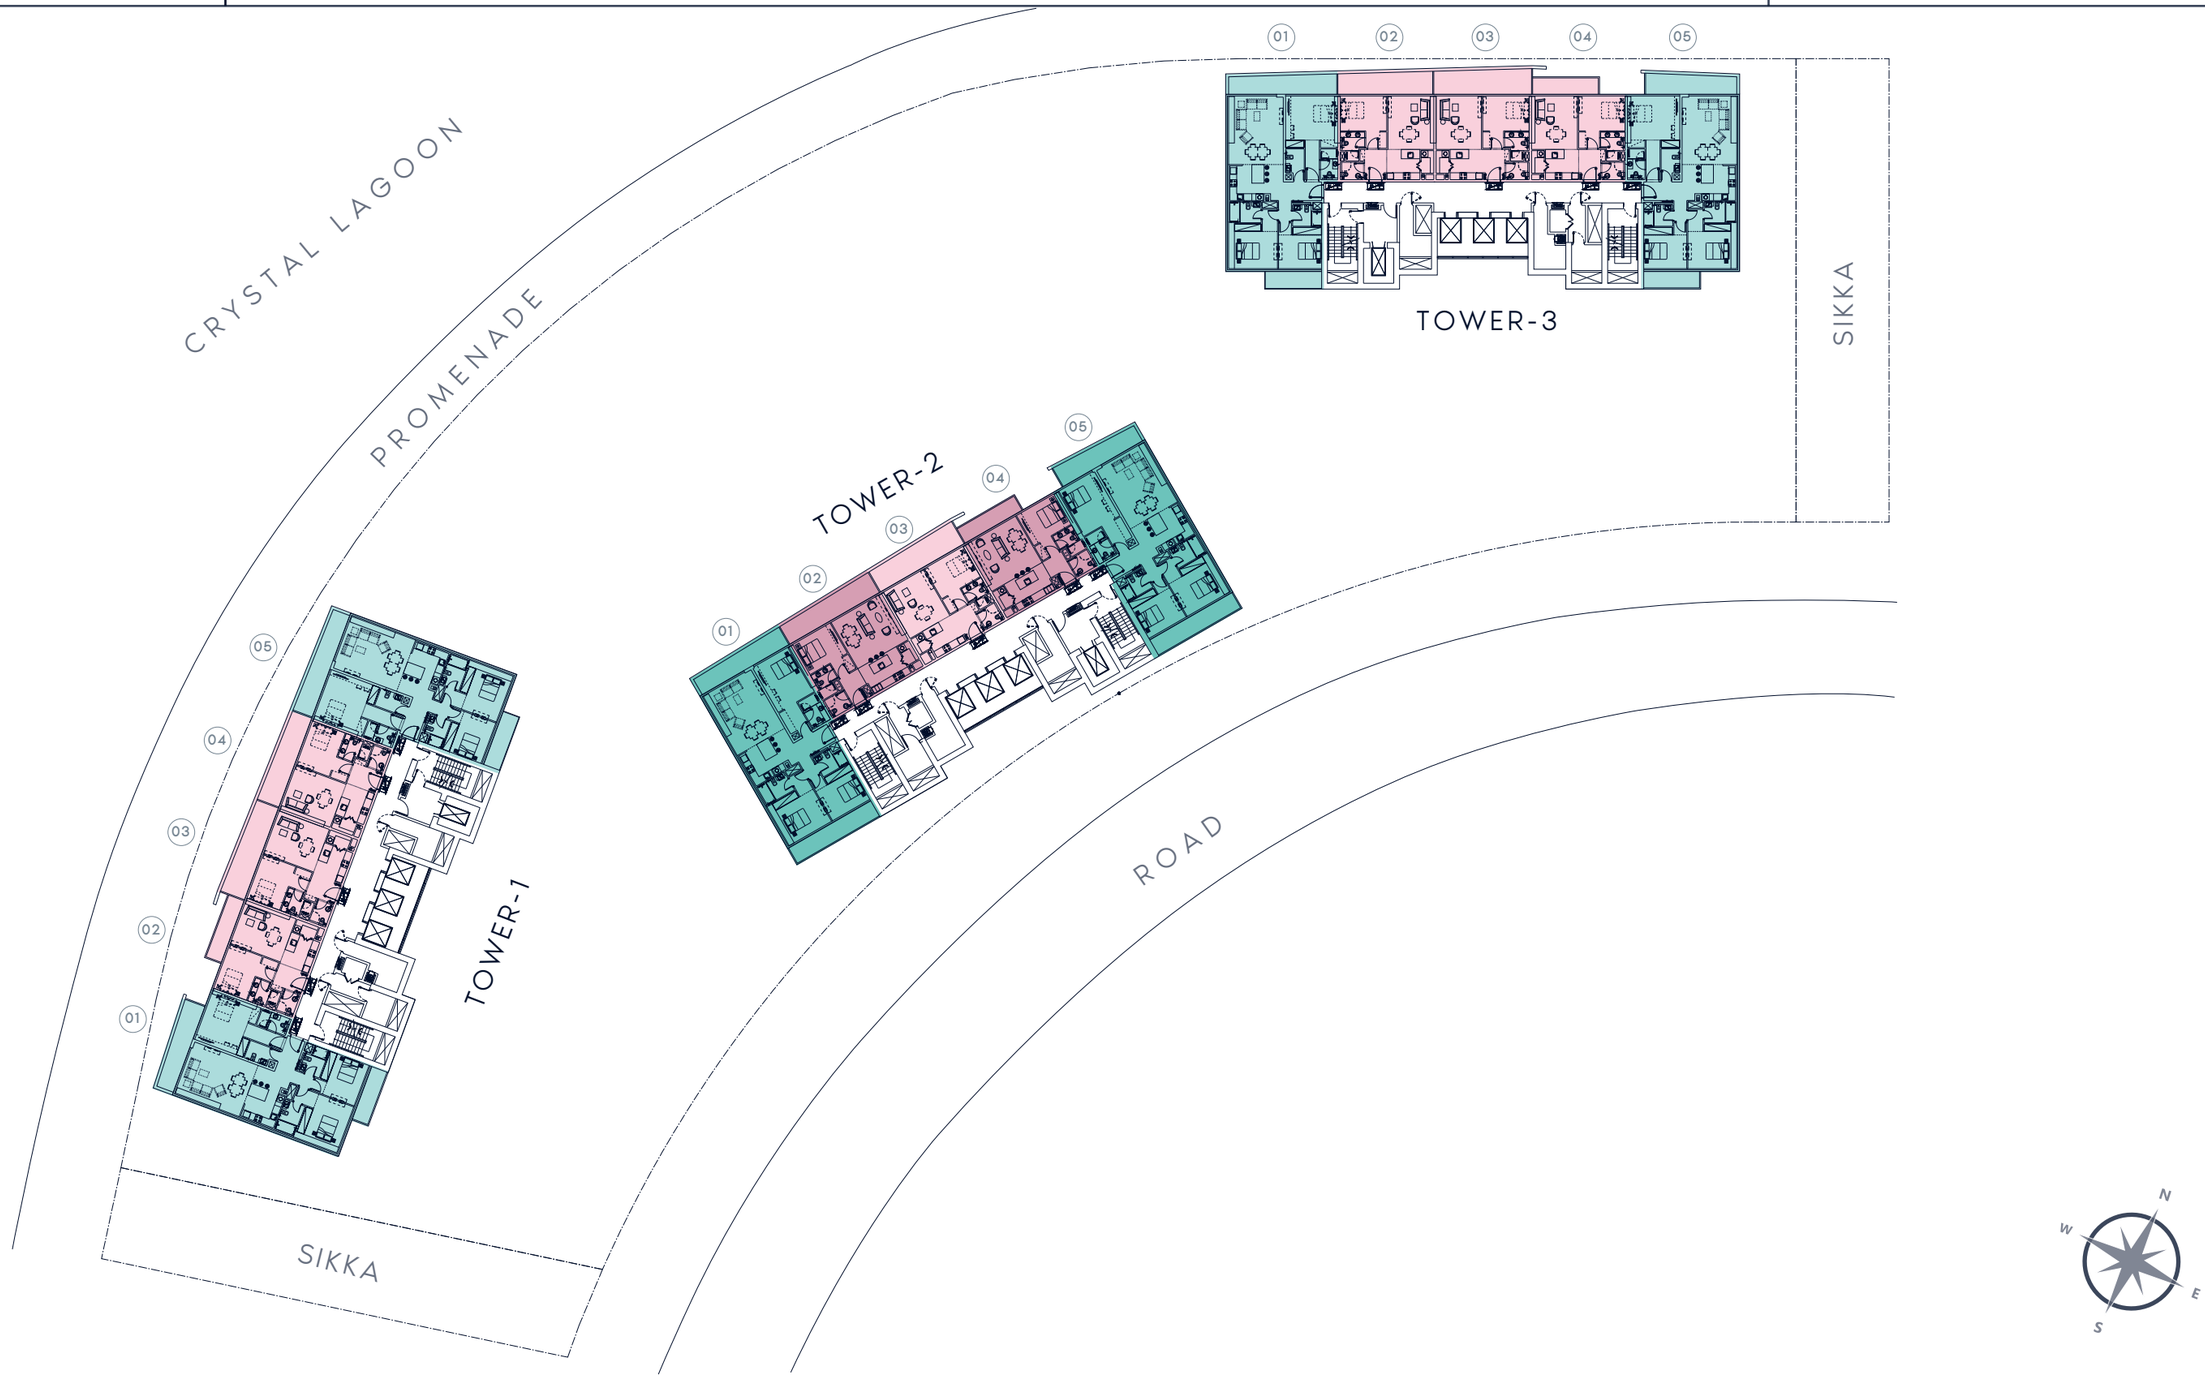

AZIZI

PROJECT NAME

RÊVE

UNIT TYPE

TYPE

FLOOR PLAN

FLOOR NO.

20TH FLOOR

1 BEDROOM TYPE 1
1 BEDROOM TYPE 3
3 BEDROOM TYPE 1
3 BEDROOM TYPE 2

PAGE NO.


DATE

BUILDING NAME

RÊVE

REMARKS

RIVIERA

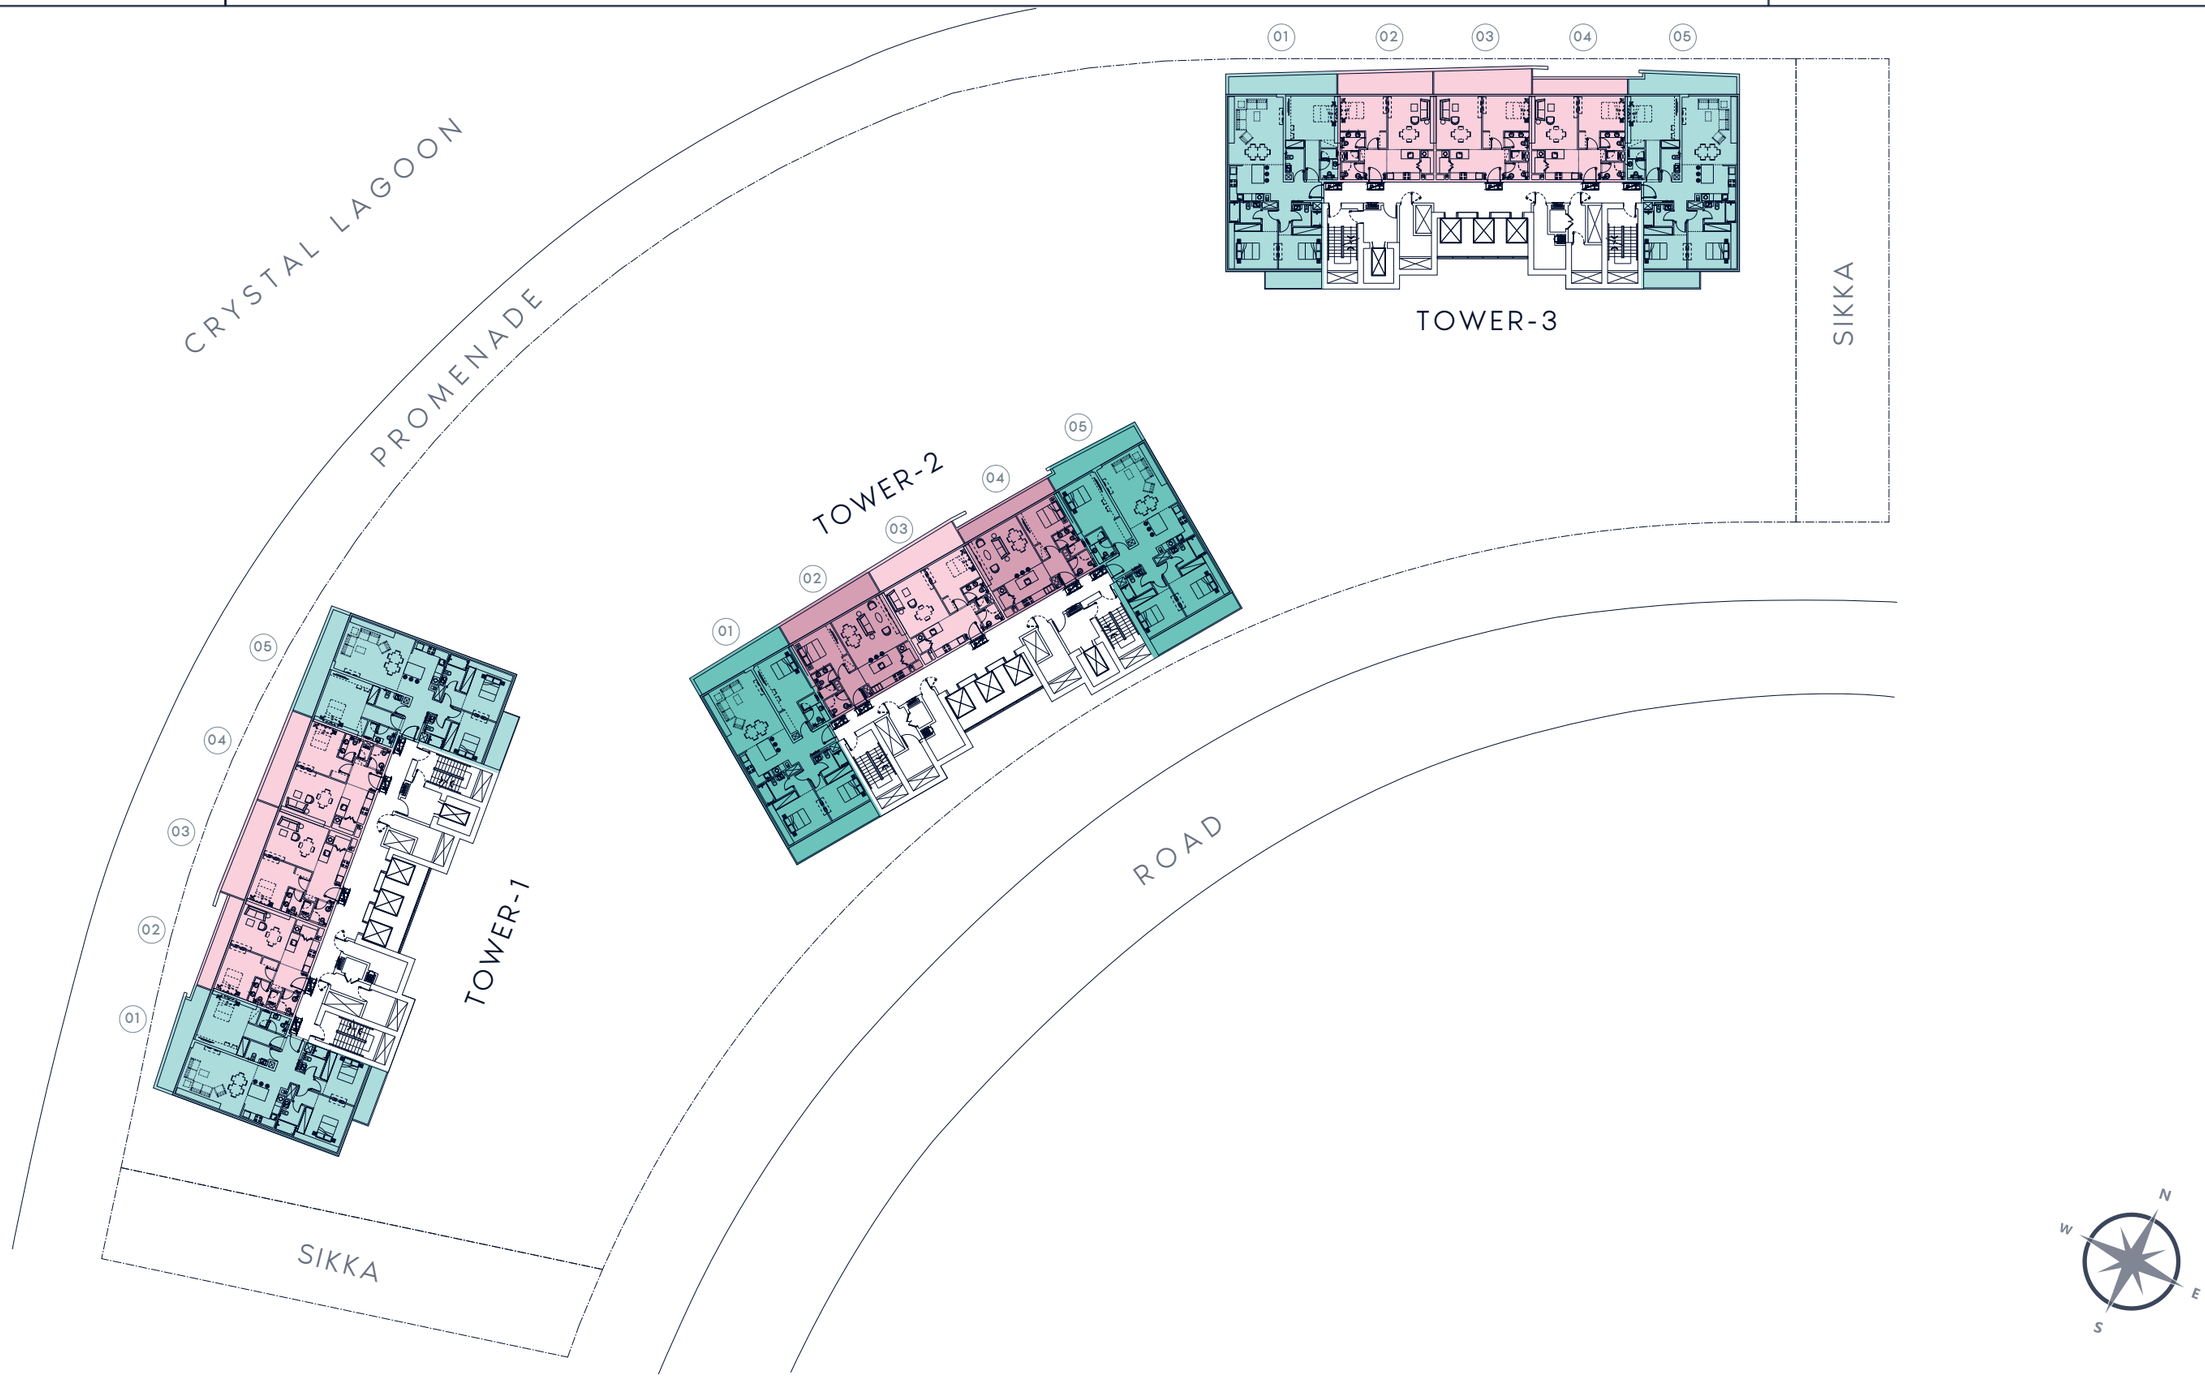

AZIZI

PROJECT NAME

RÊVE

UNIT TYPE

TYPE

FLOOR PLAN

FLOOR NO.

21ST FLOOR

1 BEDROOM TYPE 1
1 BEDROOM TYPE 3
3 BEDROOM TYPE 1
3 BEDROOM TYPE 2

PAGE NO.


DATE

BUILDING NAME

RÊVE

REMARKS

RIVIERA

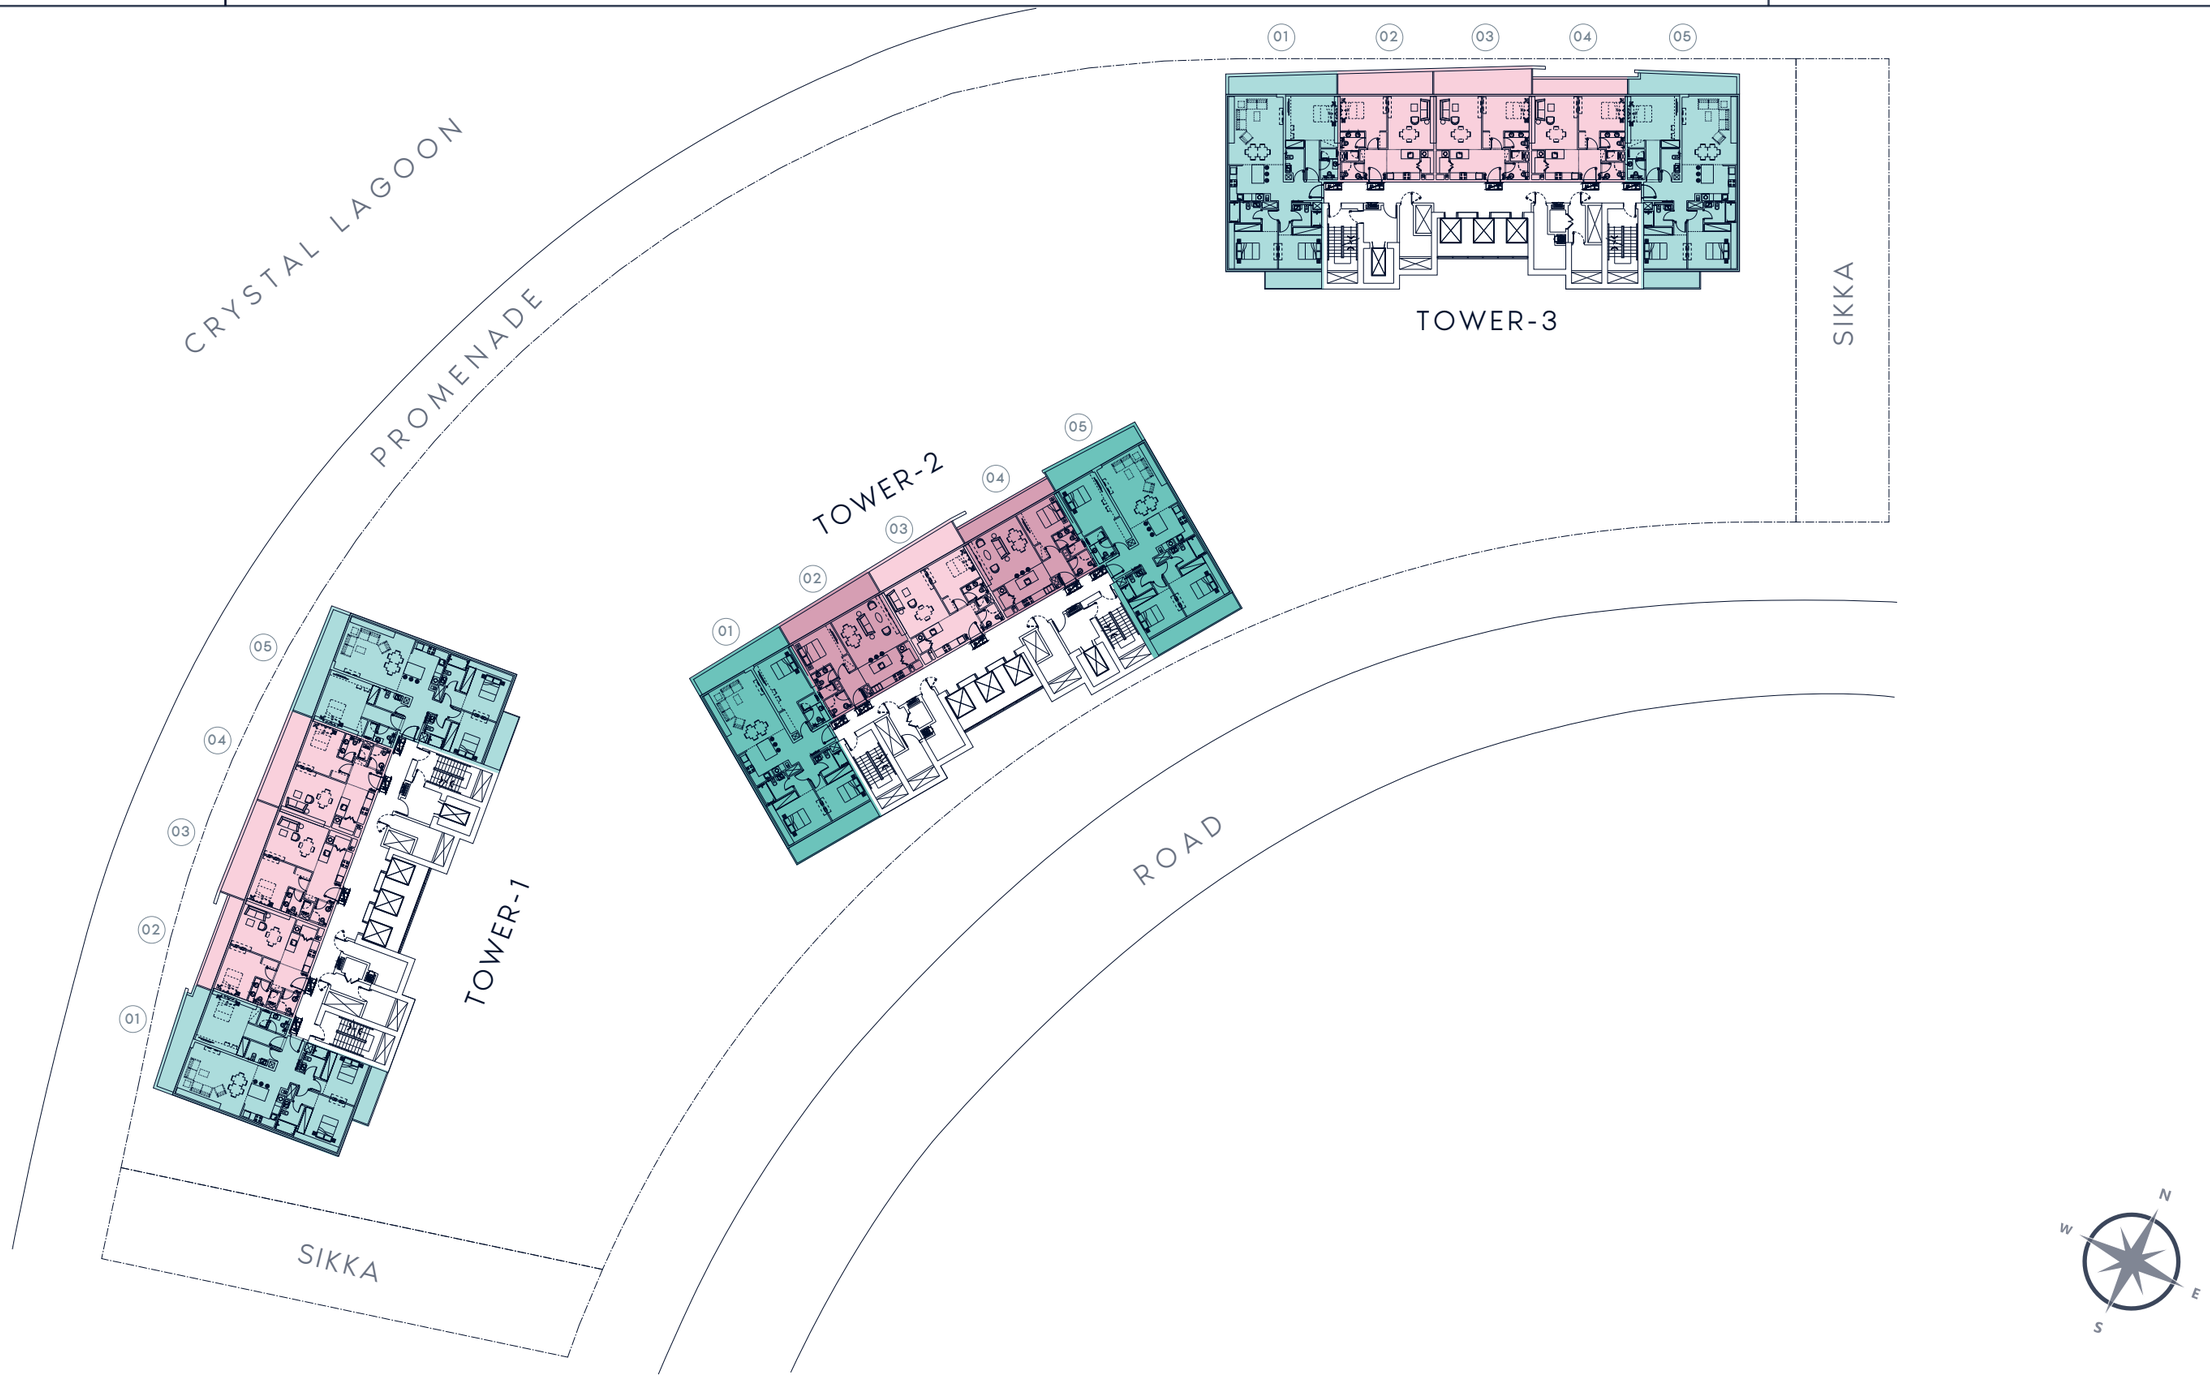

AZIZI

PROJECT NAME

RÊVE

UNIT TYPE

TYPE

FLOOR PLAN

FLOOR NO.

22ND FLOOR

1 BEDROOM TYPE 1
1 BEDROOM TYPE 3
3 BEDROOM TYPE 1
3 BEDROOM TYPE 2

PAGE NO.


DATE

BUILDING NAME

RÊVE

REMARKS

RIVIERA

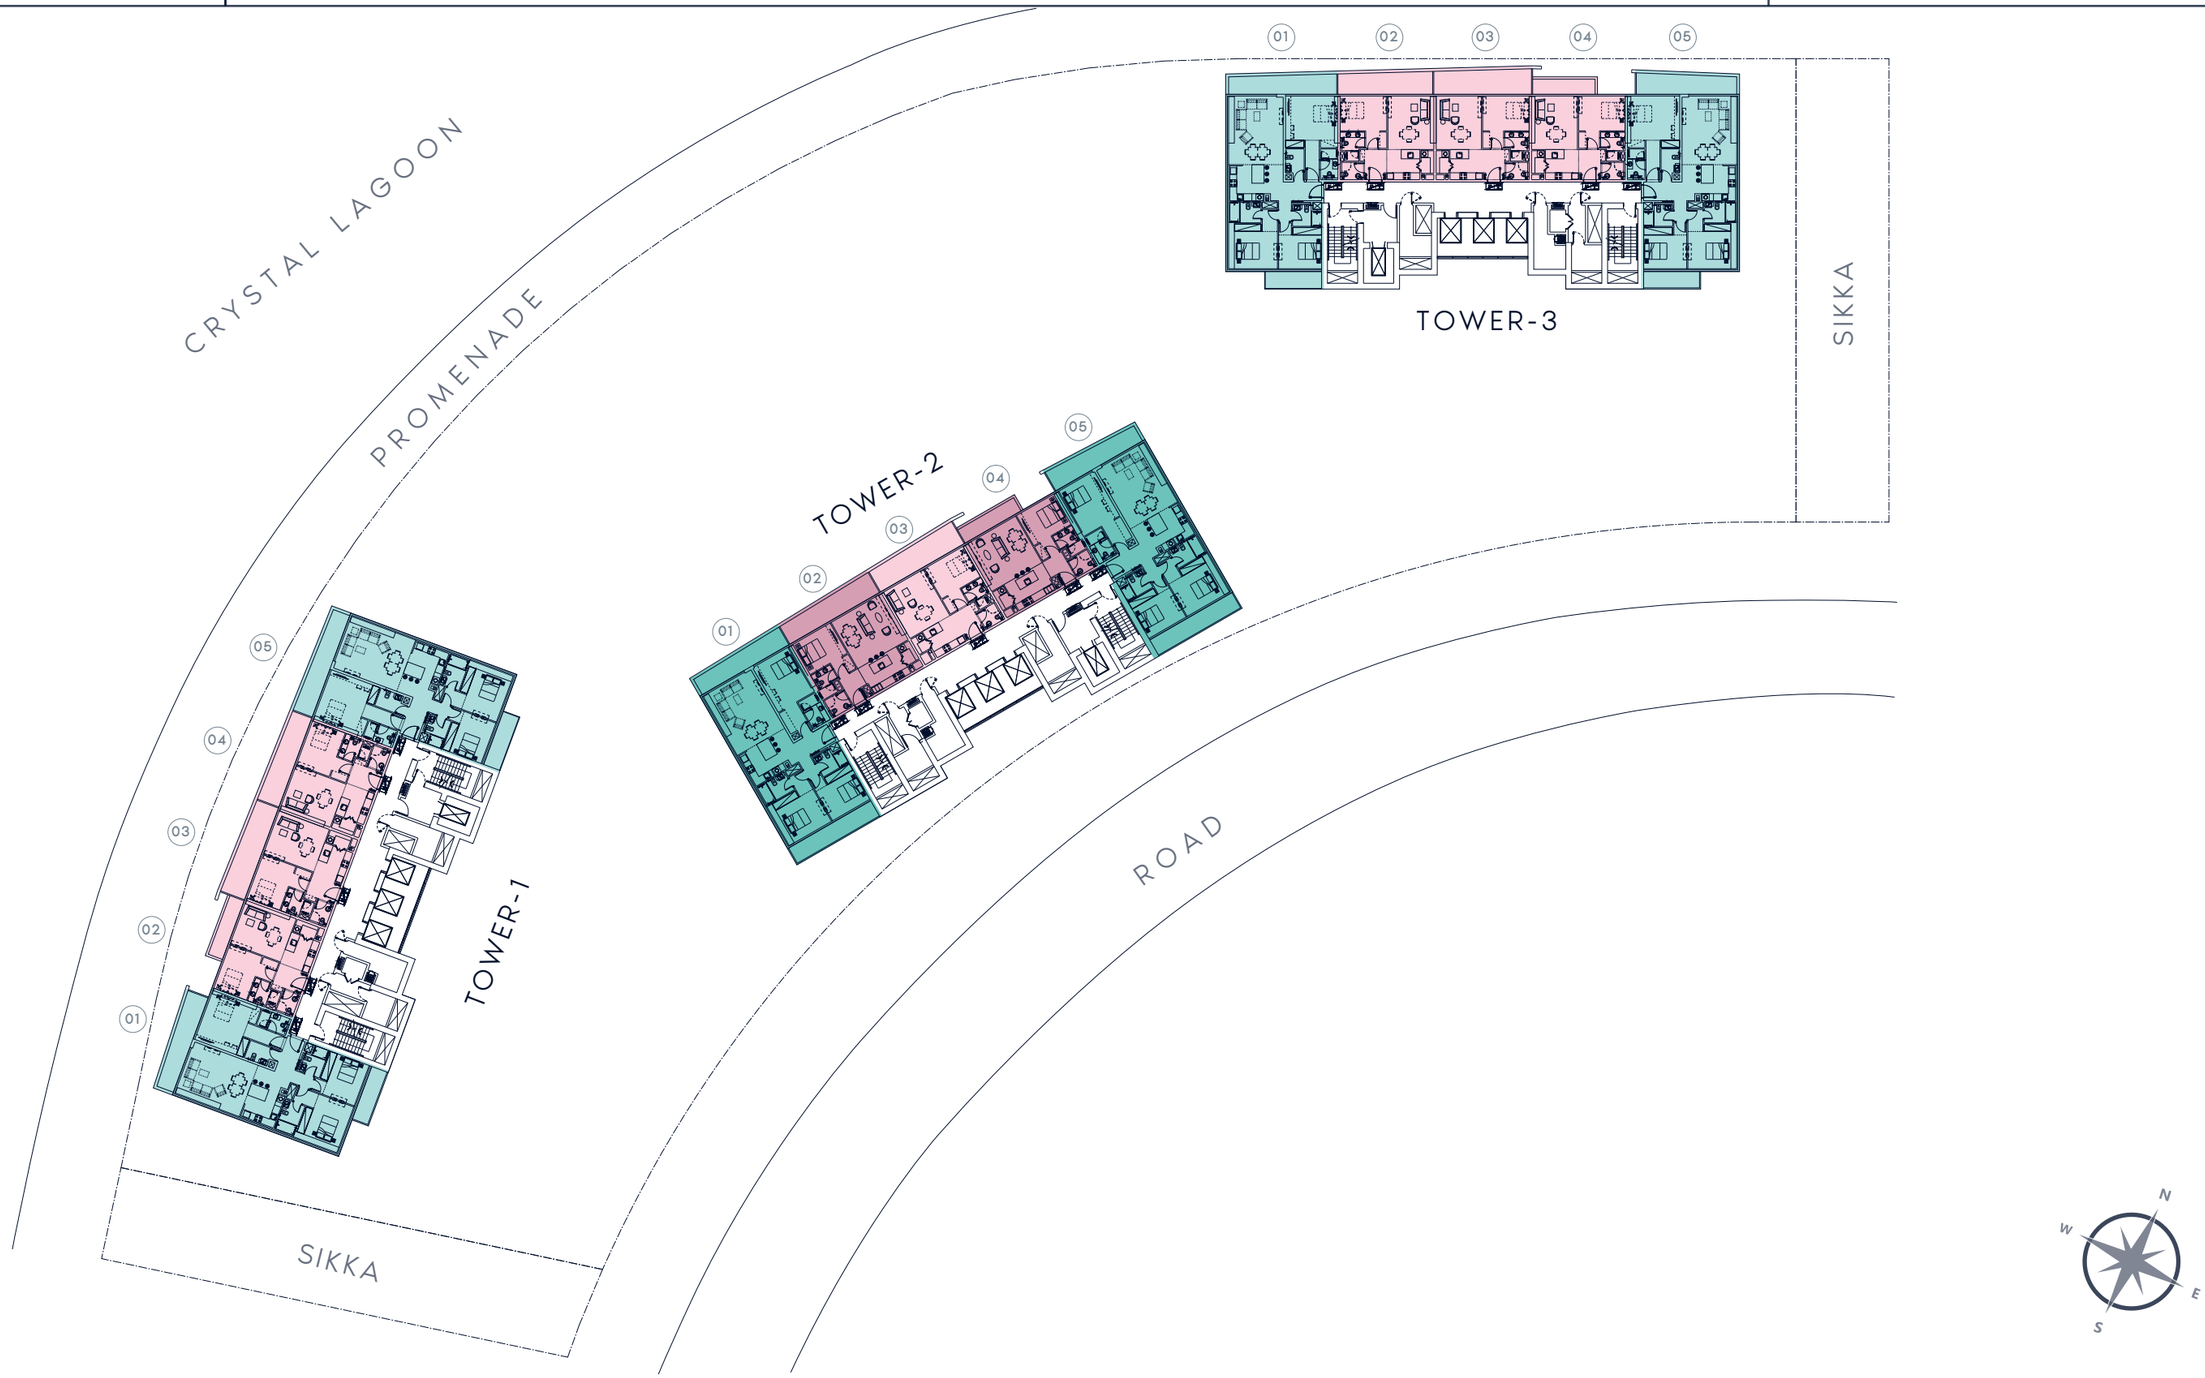

AZIZI

PROJECT NAME

RÊVE

UNIT TYPE

TYPE

FLOOR PLAN

FLOOR NO.

23RD FLOOR

1 BEDROOM TYPE 1
1 BEDROOM TYPE 3
3 BEDROOM TYPE 1
3 BEDROOM TYPE 2

PAGE NO.


DATE

BUILDING NAME

RÊVE

REMARKS

RIVIERA

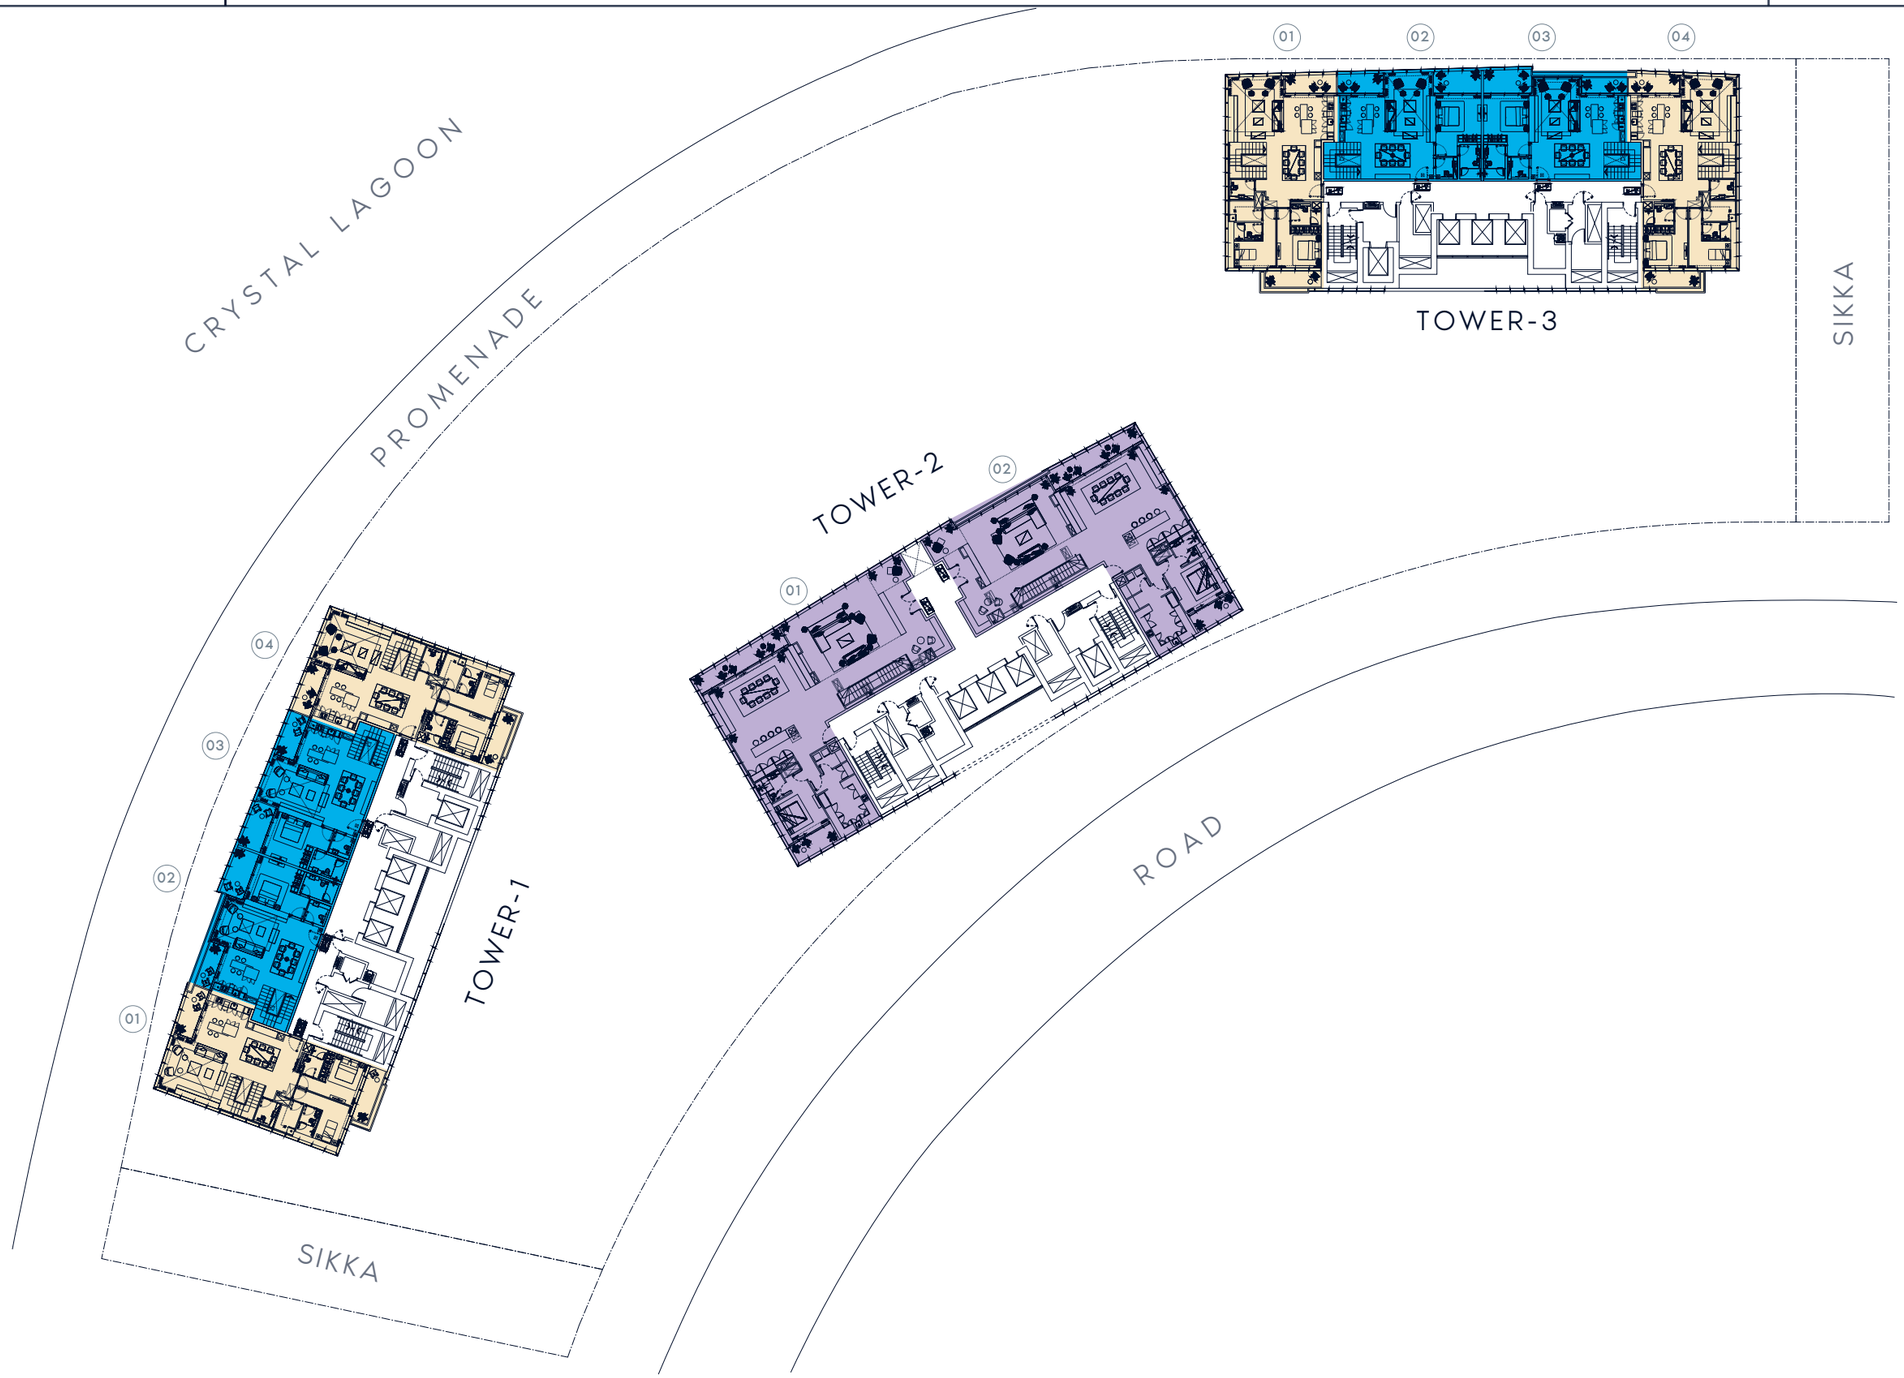

AZIZI

PROJECT NAME

RÊVE

UNIT TYPE

TYPE

FLOOR PLAN

FLOOR NO.

24TH FLOOR

PENTHOUSE 1 PENTHOUSE 2 PENTHOUSE 3

PAGE NO.


DATE

BUILDING NAME

RÊVE

REMARKS

RIVIERA

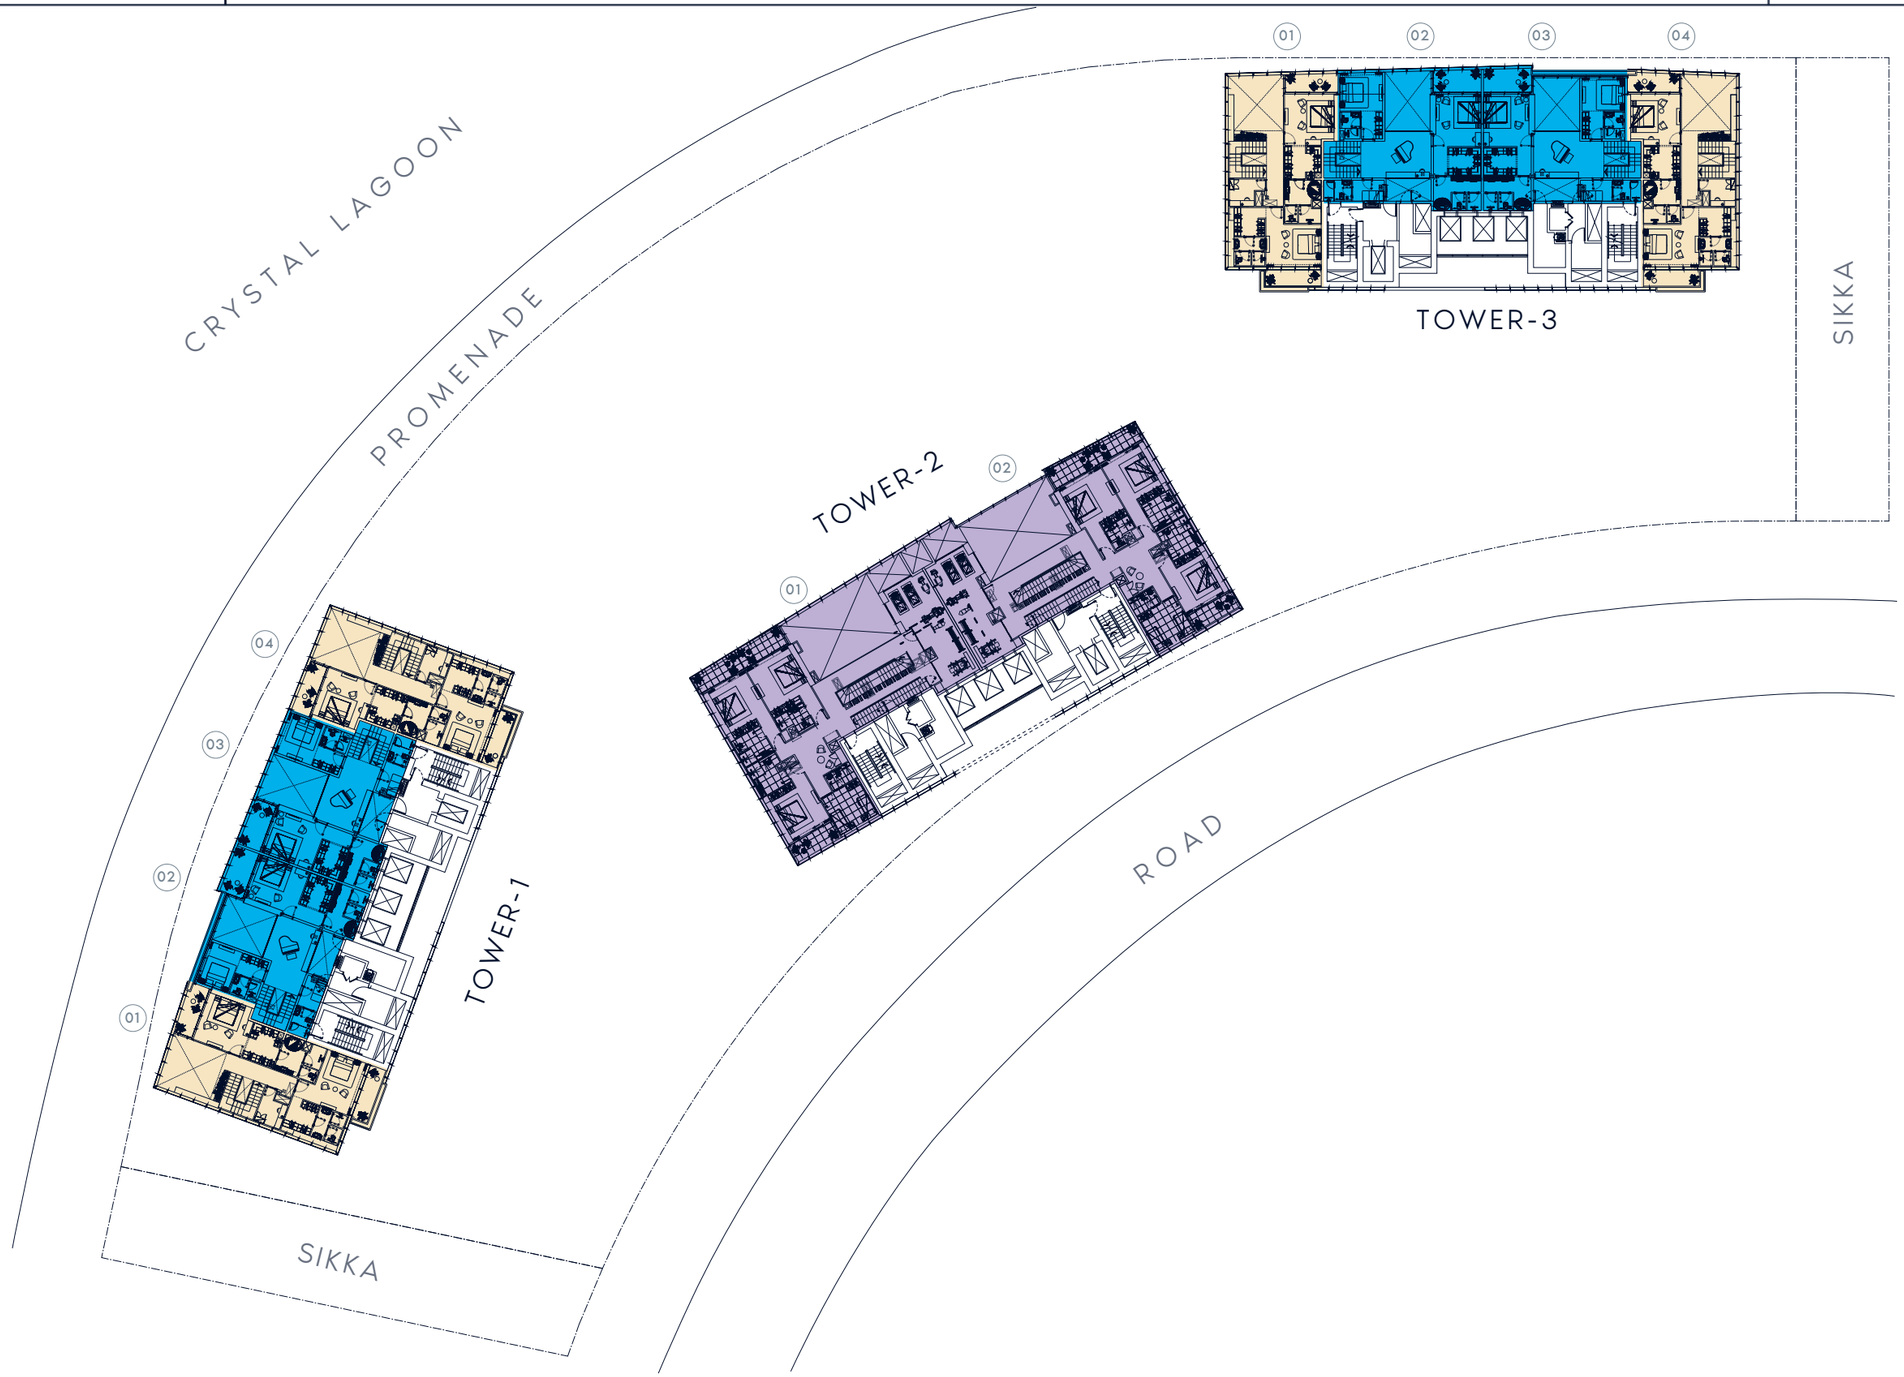

AZIZI

PROJECT NAME

RÊVE

UNIT TYPE

TYPE

FLOOR PLAN

FLOOR NO.

25TH FLOOR

PENTHOUSE 1 PENTHOUSE 2 PENTHOUSE 3

PAGE NO.


DATE

BUILDING NAME

RÊVE

REMARKS

RIVIERA

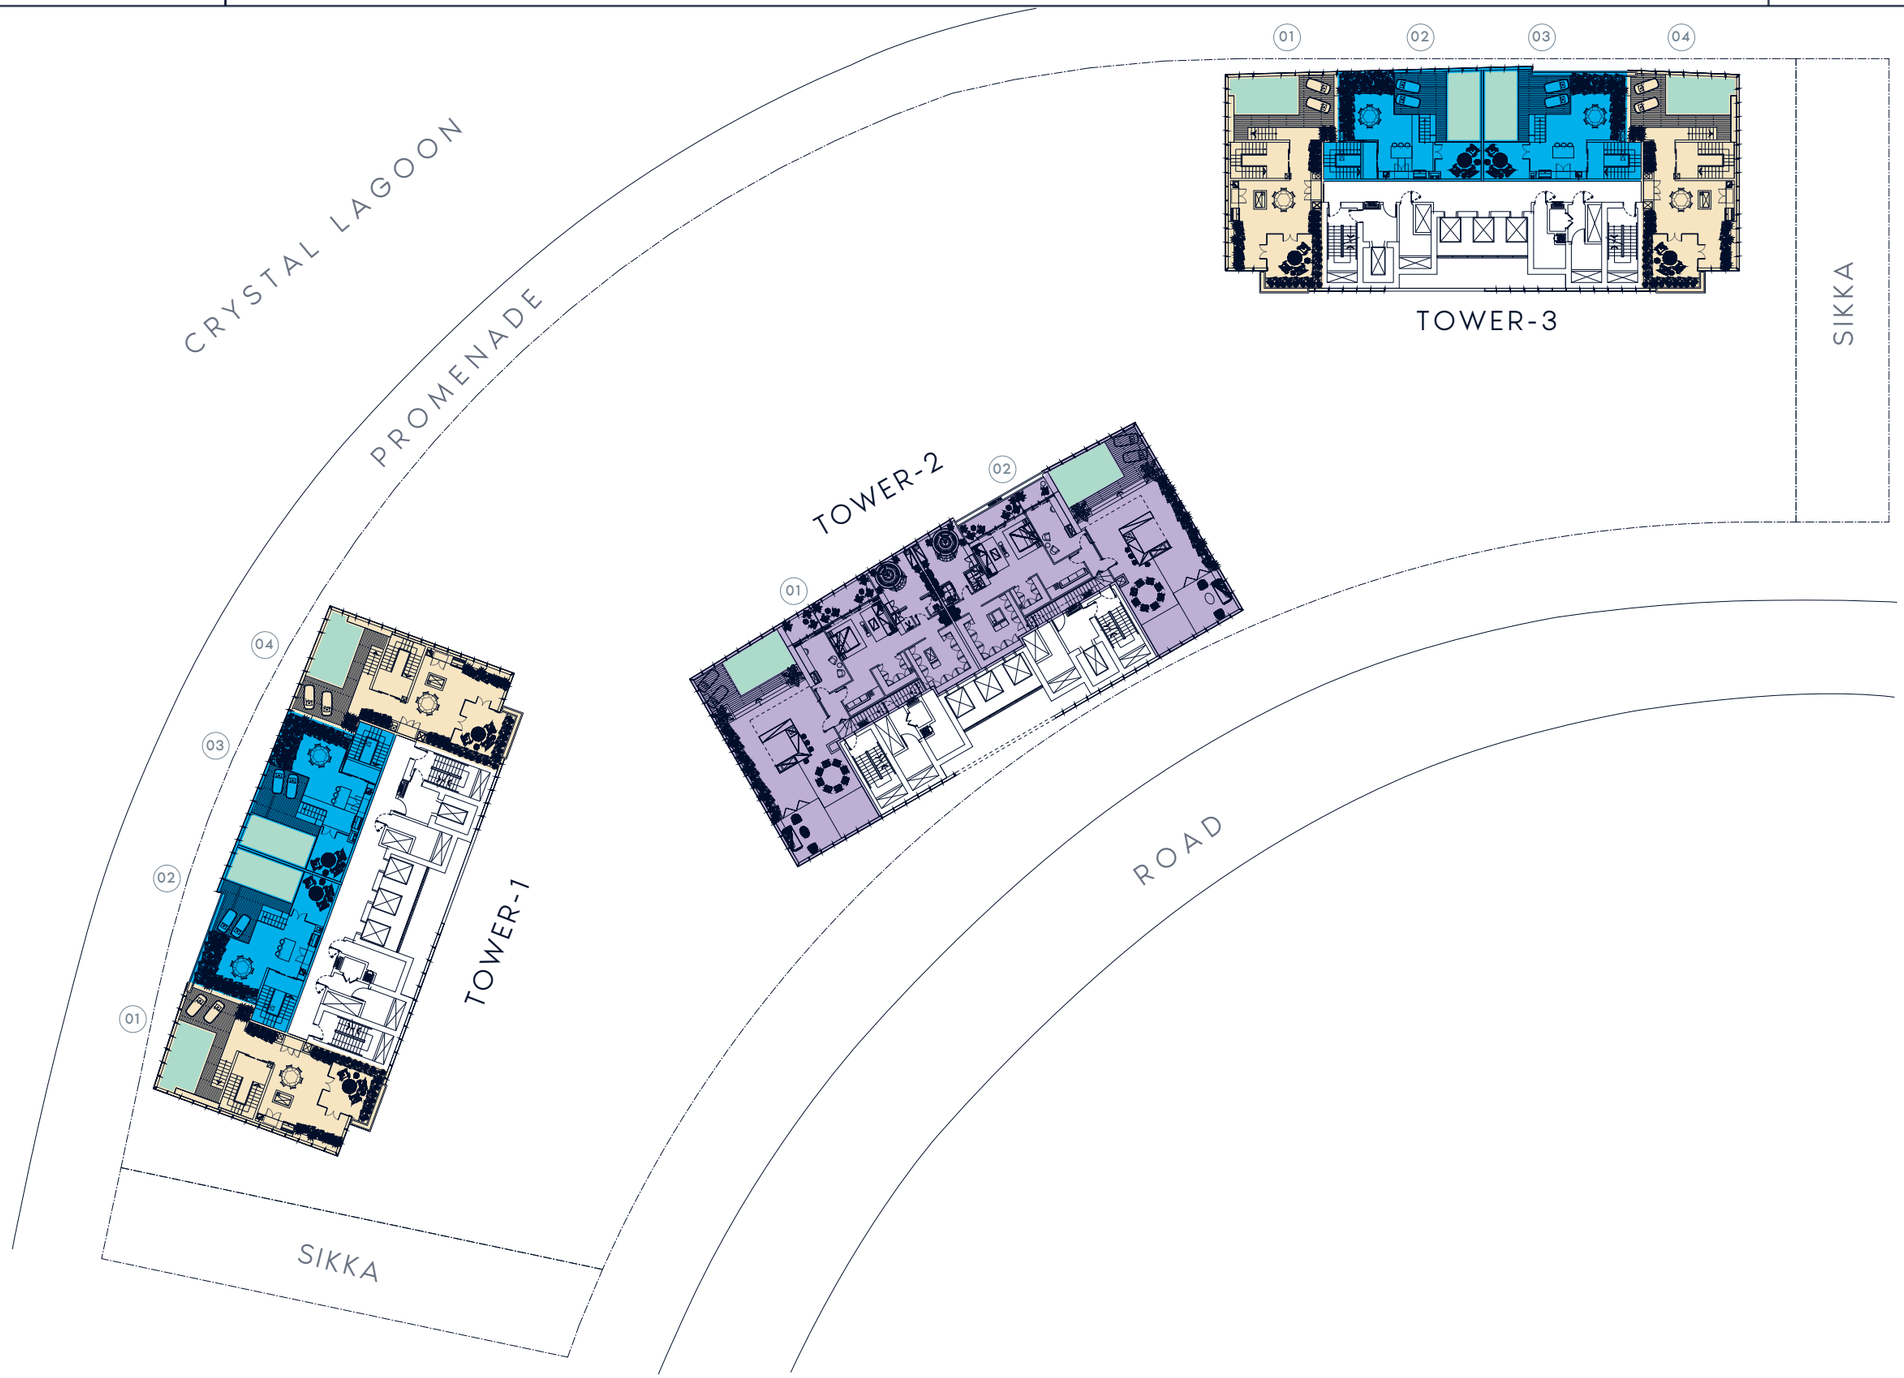

AZIZI

PROJECT NAME

RÊVE

UNIT TYPE

TYPE

FLOOR PLAN

FLOOR NO.

26TH FLOOR

PENTHOUSE 1 | PENTHOUSE 2 | PENTHOUSE 3

PAGE NO.

DATE