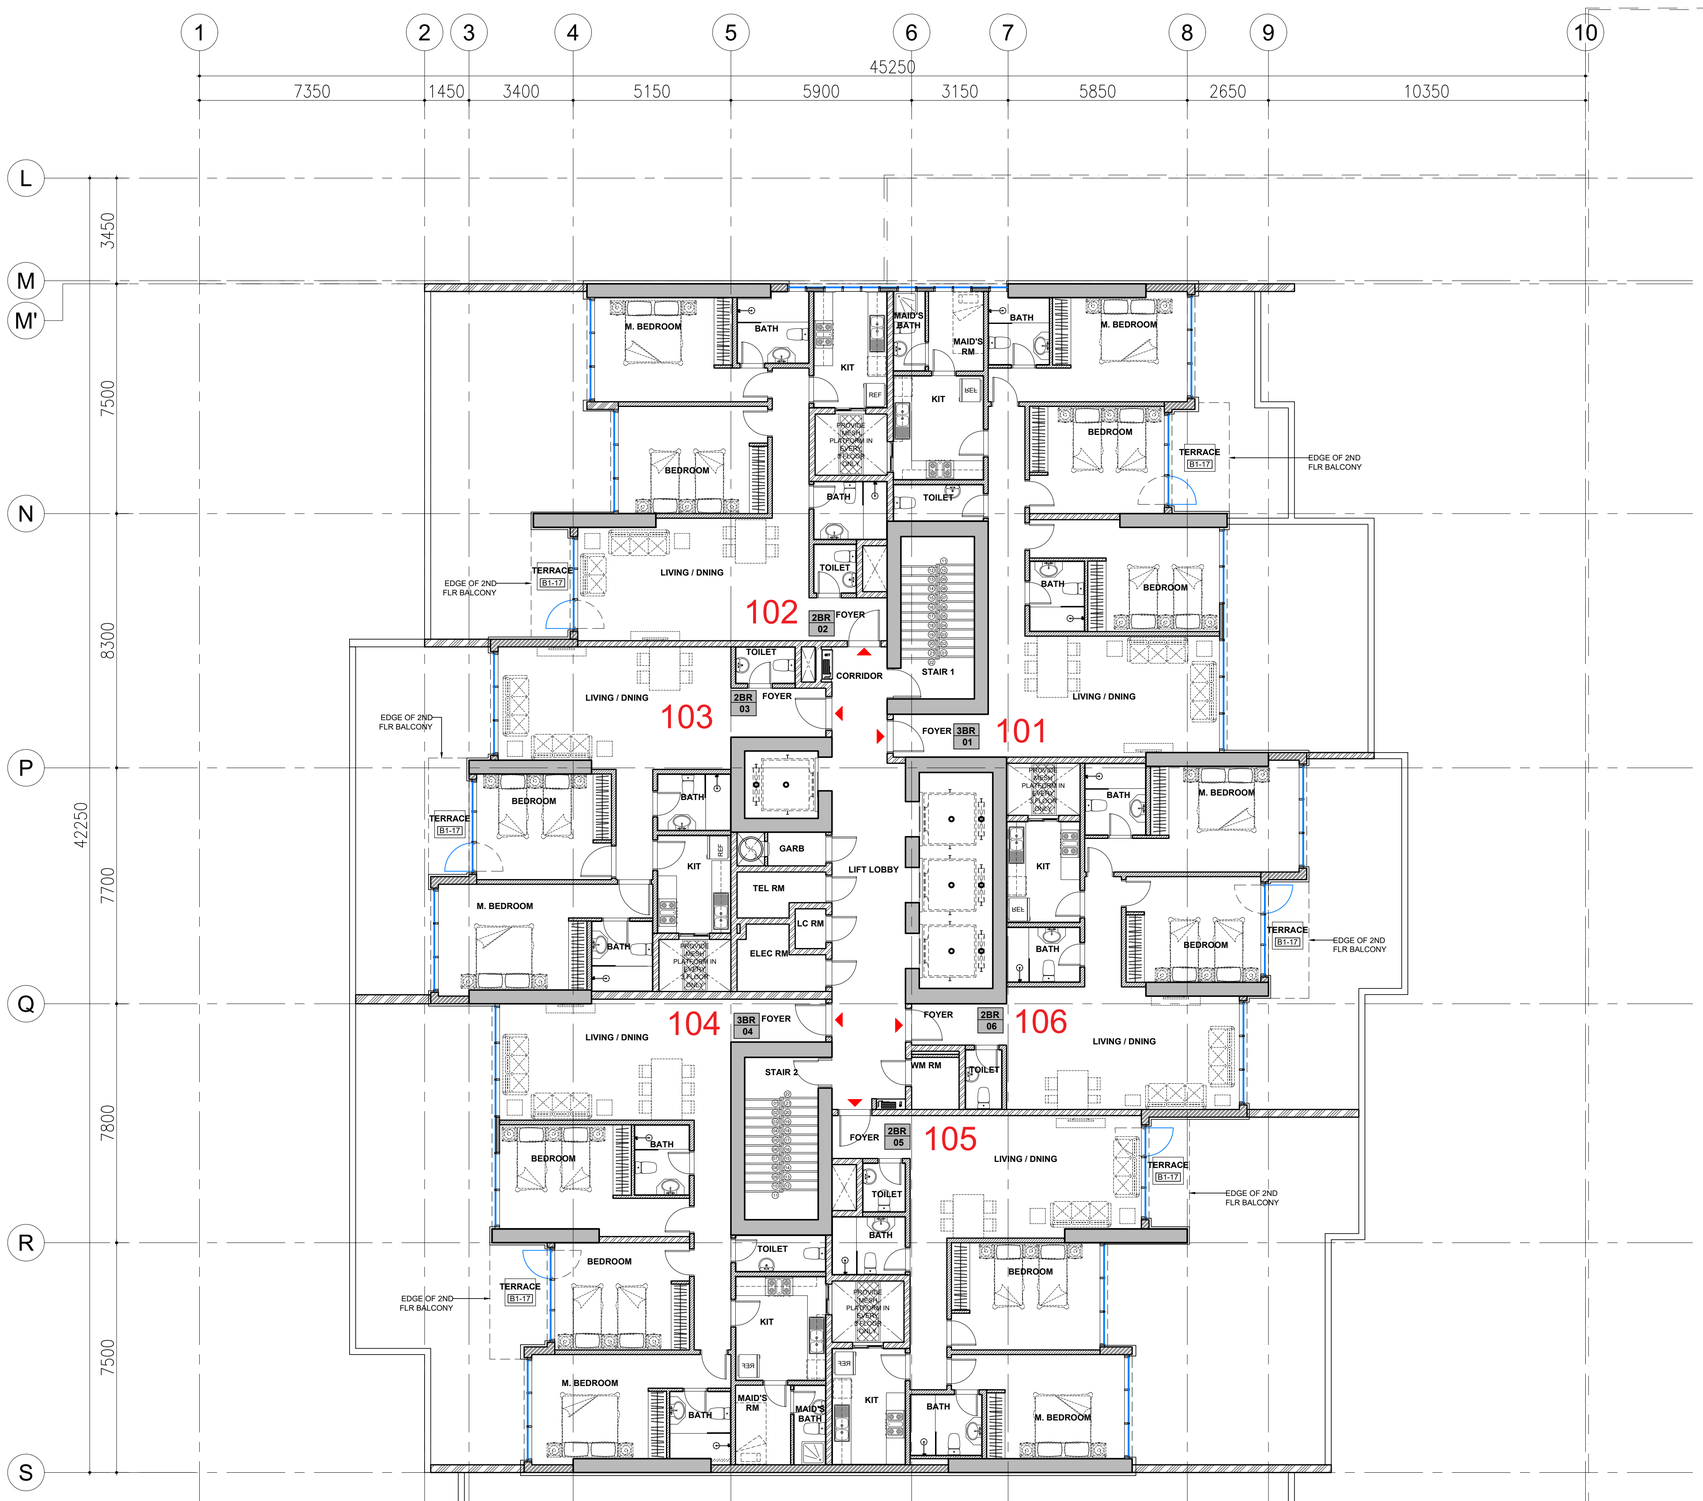

Municipality & Planning Department
Ajman Government
قطاع الشؤون الهندسية
Engineering Affairs Sector
إدارة المباني
Building Department

MUNICIPALITY ENGINEER APPROVAL:

CONSULTANT SIGNATURE AND STAMP:

NORTH

KEY PLAN

NOTES

1. THIS DRAWING IS THE PROPERTY OF AJ DESIGN AJMAN UAE.

2. IT IS NOT ALLOWED TO REPRODUCE ITS CONTENTS IN ANY FORM EXCEPT FOR THE PURPOSE FOR WHICH IS INTENDED.

3. THIS DRAWING IS NOT TO BE SCALED STATED DIMENSIONS ARE TO BE CONSIDERED.

4. ANY DISCREPANCIES ARE TO BE BROUGHT TO THE ATTENTION OF THE ENGINEER AND RESOLVED PRIOR TO COMMENCEMENT OF ANY WORK.

5. ALL DIMENSIONS ARE IN MILLIMETERS AND TO BE VERIFIED ON SITE AND APPROVED BY THE ENGINEER.

6. ALL LEVELS ARE IN METERS.

7. THIS DRAWING SHALL BE READ IN CONJUNCTION WITH OTHER RELEVANT DISCIPLINE DRAWINGS AND ALL RELEVANT SECTIONS OF THE SPECIFICATION.

NO.	DATE (dd-mm-yyyy)	BY	PURPOSED OF ISSUE	TO
D01	DD-MM-YYYY	AJ	DESIGN DEVELOPMENT	DD

PROJECT :

AJMAN ONE PHASE 2
(AJMAN - UAE)

CLIENT :

AQAAR
AJMAN PROPERTIES
CORPORATION

CONSULTANT :

AJ Design

Architecture - Structural - MEP - Interior Design - Urban Planning - Project Management - Energy Solution - Site Supervision

Ajman Tel : +971 6 742 5555
Dubai Tel : +971 4 272 7321
Fax : +971 6 742 5522
P.O.Box: 17000
www.aj-des.com
E-mail: info@aj-des.ae

DRAWING TITLE :

TOWER B1

1ST FLOOR LAYOUT PLAN

DRAWN BY	CHECKED BY	APPROVED BY	DATE
	GB	GB	DEC 2023

JOB NO:	SIZE :	SCALE :
2108	A1	1:100

DISCIPLINE	DRAWING NO.	ISSUE NO.
AX	A B1 101	D01