

Interior Design Concept Report

Design Development




Dubai Hills Estate Villa 69
07-11-2023

Ground Floor | Layout Plan




01 GROUND FLOOR FURNITURE PLAN
SCALE 1:16@A1

First Floor | Layout Plan

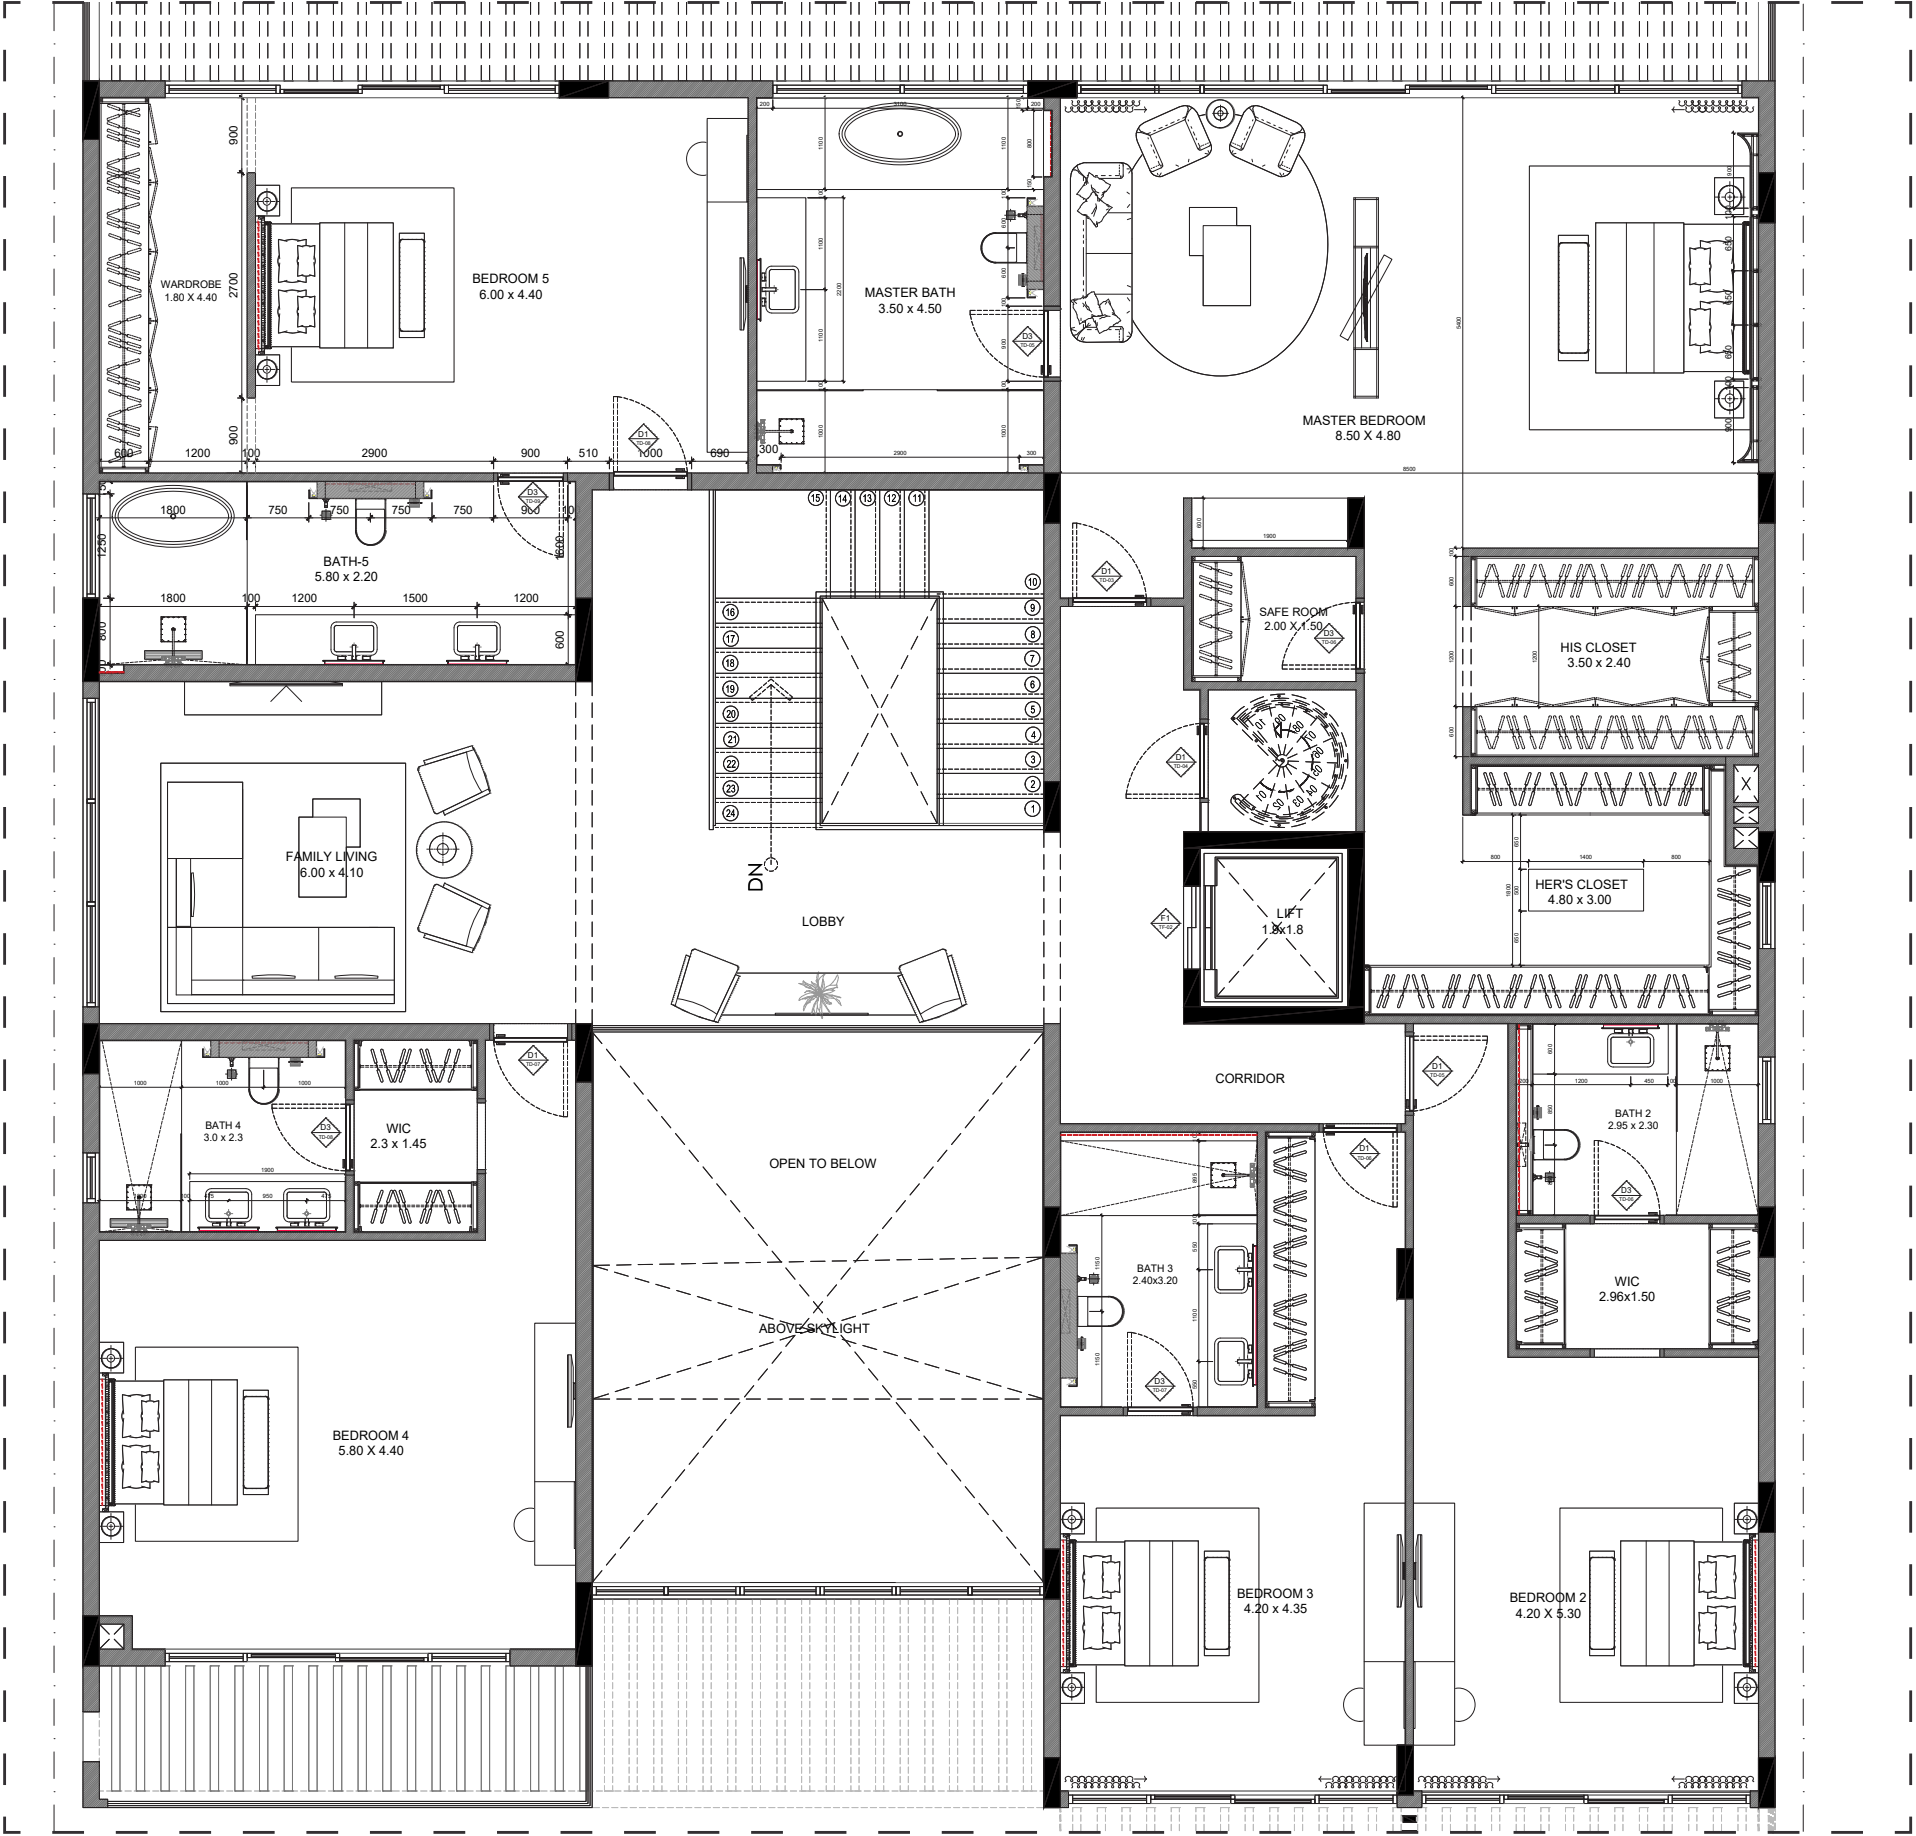

Basement Floor | Layout Plan

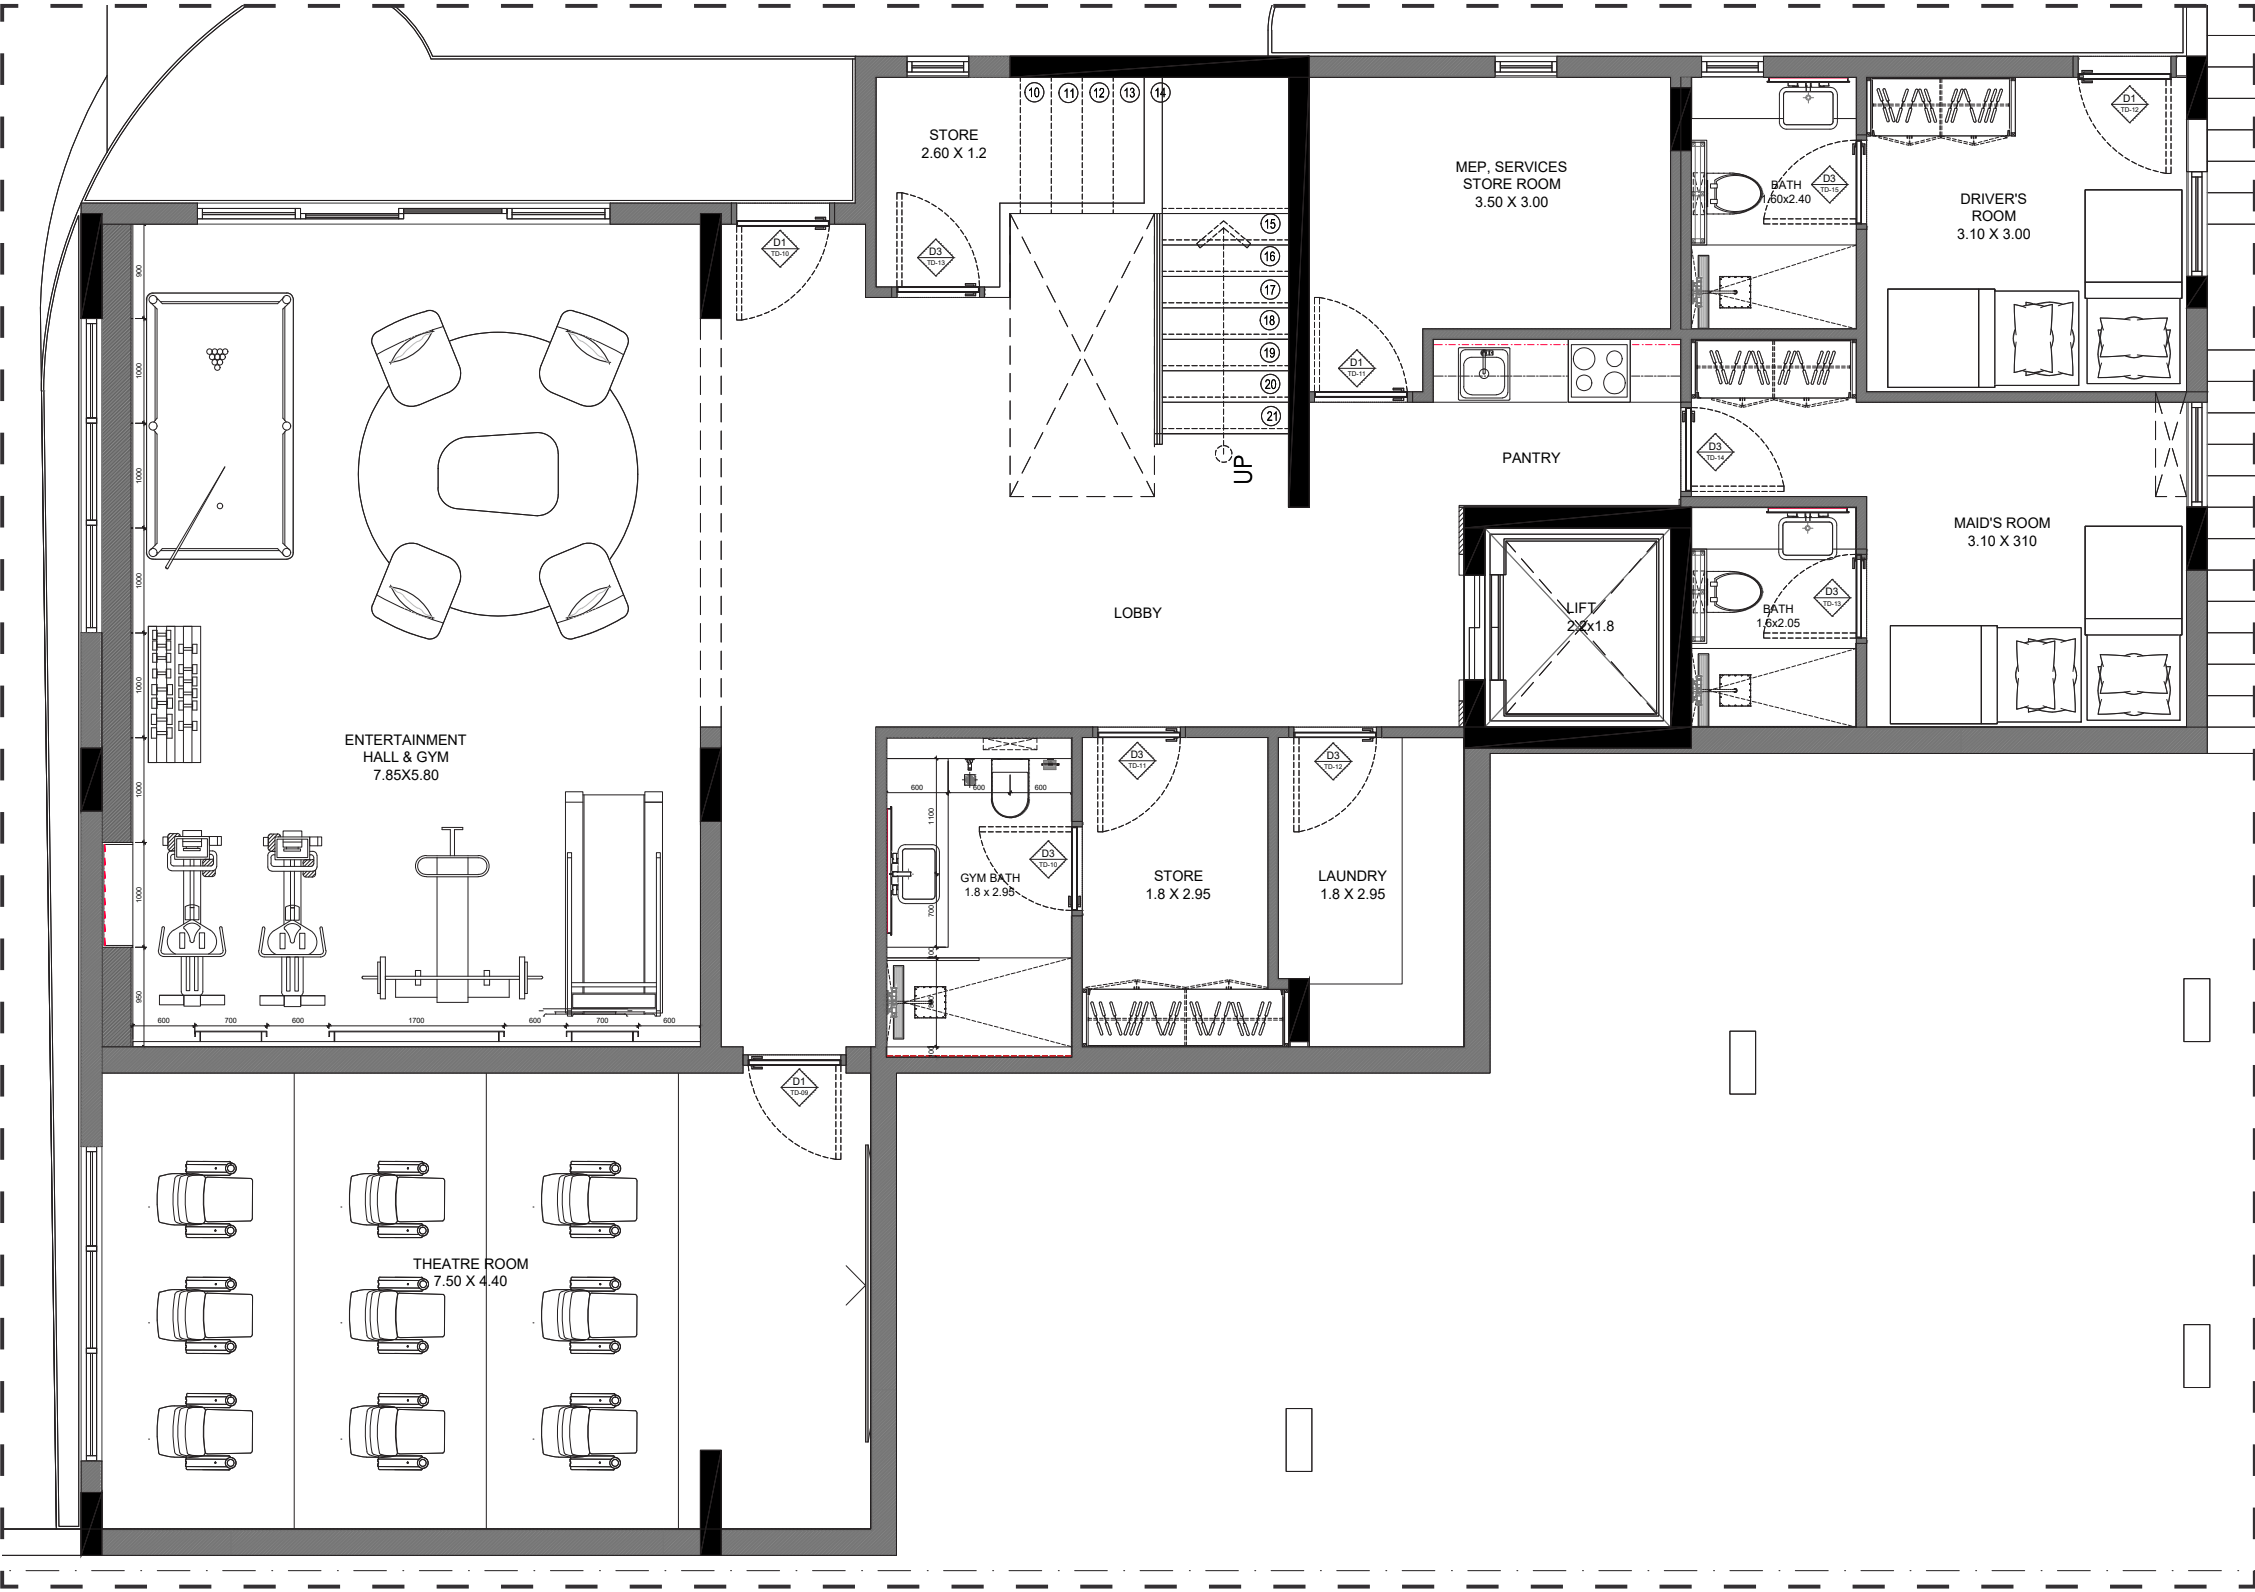

01

Ground Floor









































02

First Floor





03

Basement Floor









For more Information

Office 207, detroit house
Po box 4084, Dubai, UAE
www.yusurdesignstudio.Com
M +971 52 334 8260
F +971 422 7032

